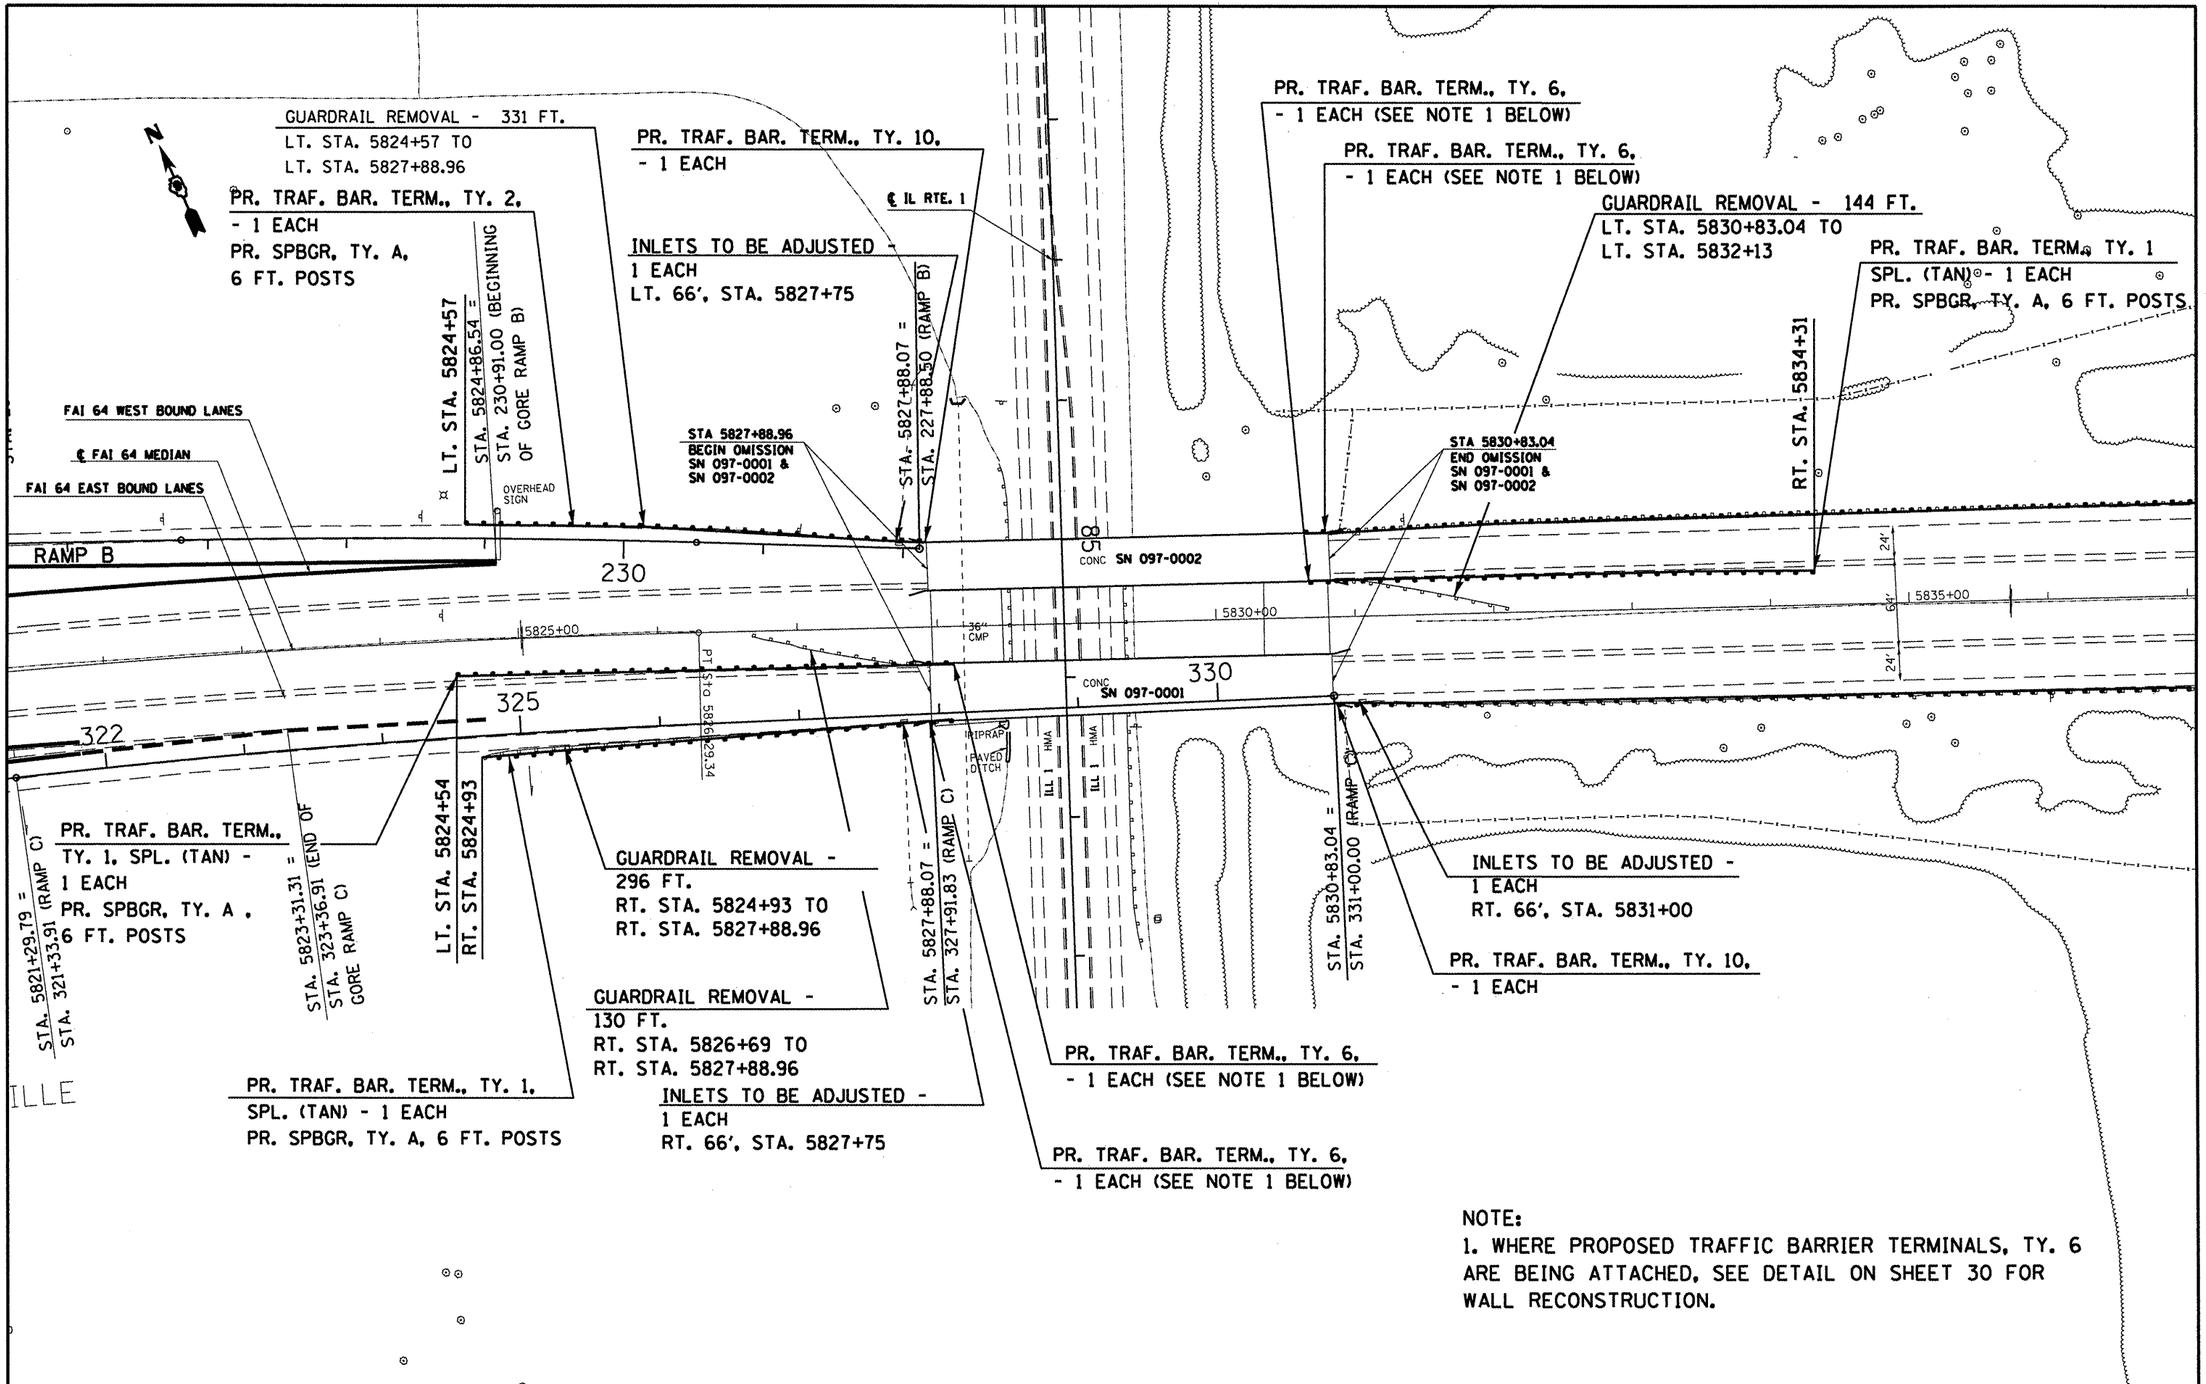

NOTE:
1. WHERE PROPOSED TRAFFIC BARRIER TERMINALS, TY. 6 ARE BEING ATTACHED, SEE DETAIL ON SHEET 30 FOR WALL RECONSTRUCTION.

FILE NAME = c:\pw_work\pwidot\mccordkr\d0186975\78211-sht-misc.dgn	USER NAME = mccordkr	DESIGNED - ___	REVISED - ___	STATE OF ILLINOIS DEPARTMENT OF TRANSPORTATION	GUARDRAIL DETAIL	F.A.I. RTE. 64	SECTION (97-2)RS-2	COUNTY WHITE	TOTAL SHEETS 34	SHEET NO. 25
	PLOT SCALE = 100.0000 ' / IN.	DRAWN - ___	REVISED - ___					CONTRACT NO. 78211	
	PLOT DATE = 11/3/2010	CHECKED - ___	REVISED - ___		SCALE: ___ SHEET NO. __ OF ___ SHEETS STA. ___ TO STA. ___			ILLINOIS FED. AID PROJECT	
		DATE - ___	REVISED - ___						