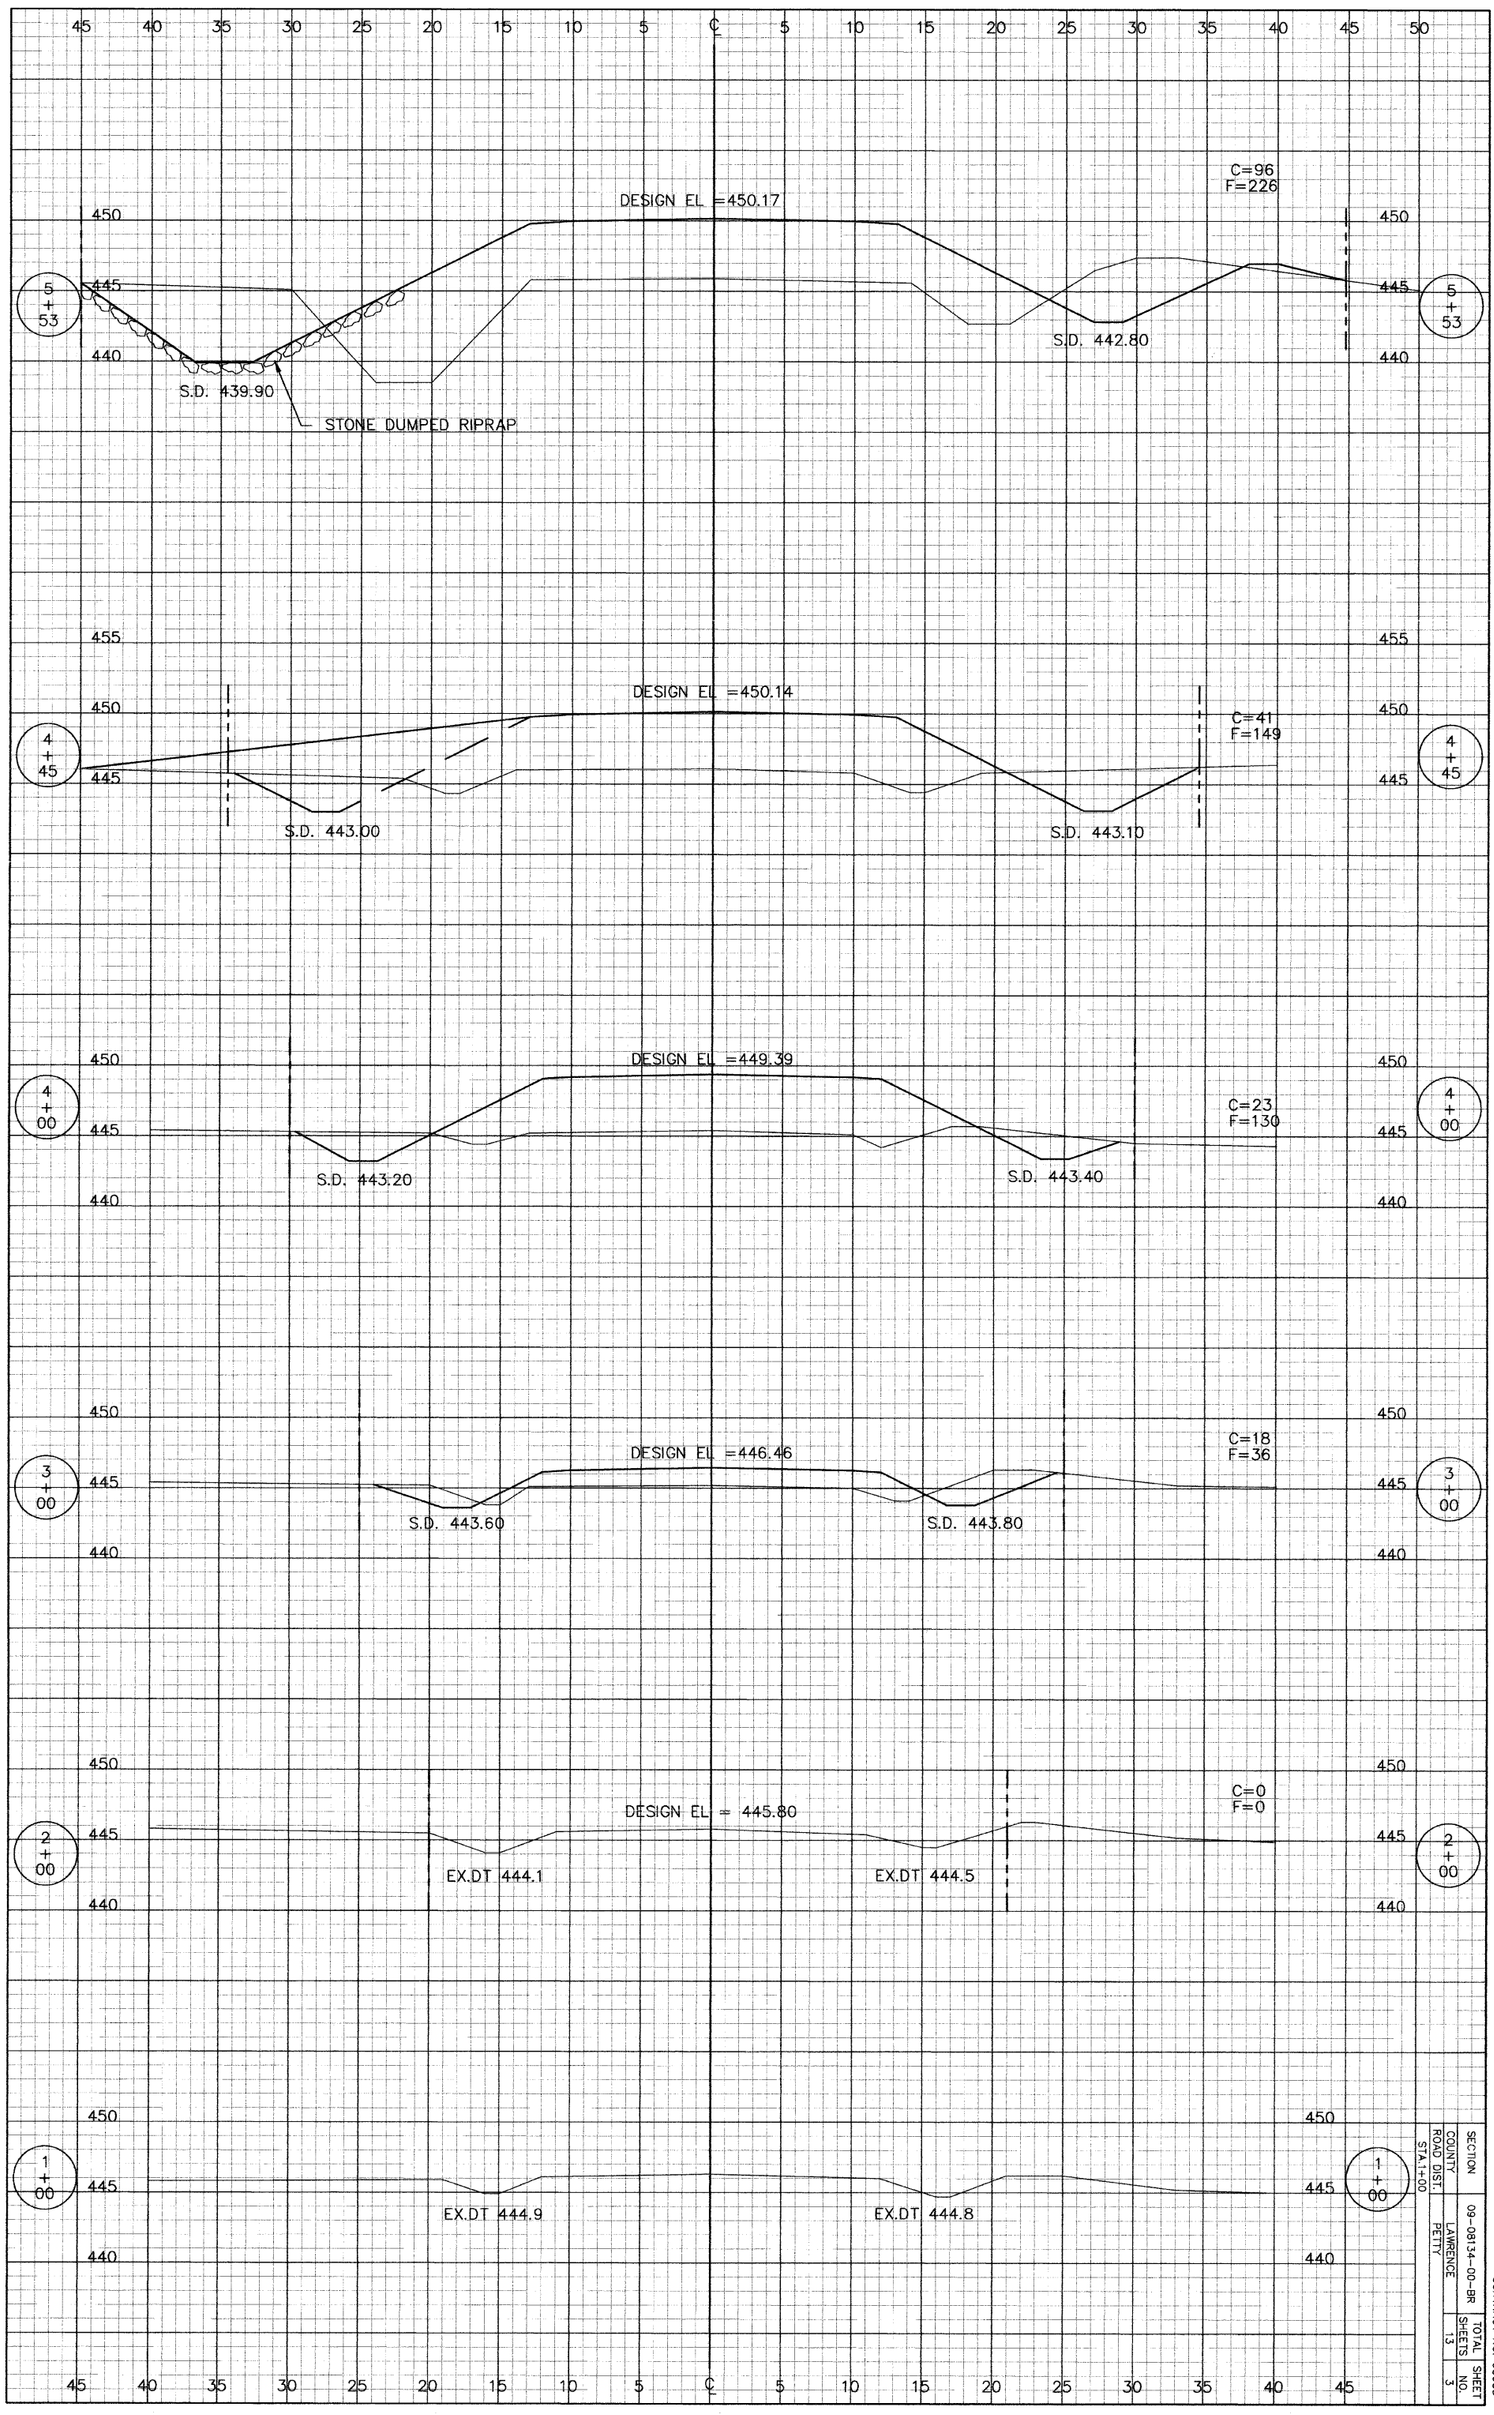

SECTION	COUNTY	ROAD DIST.	STA.1+00
09-08134-00-BR	LAWRENCE	PETTY	

TOTAL SHEETS	SHEET NO.
13	3

CONTRACT NO. 95638