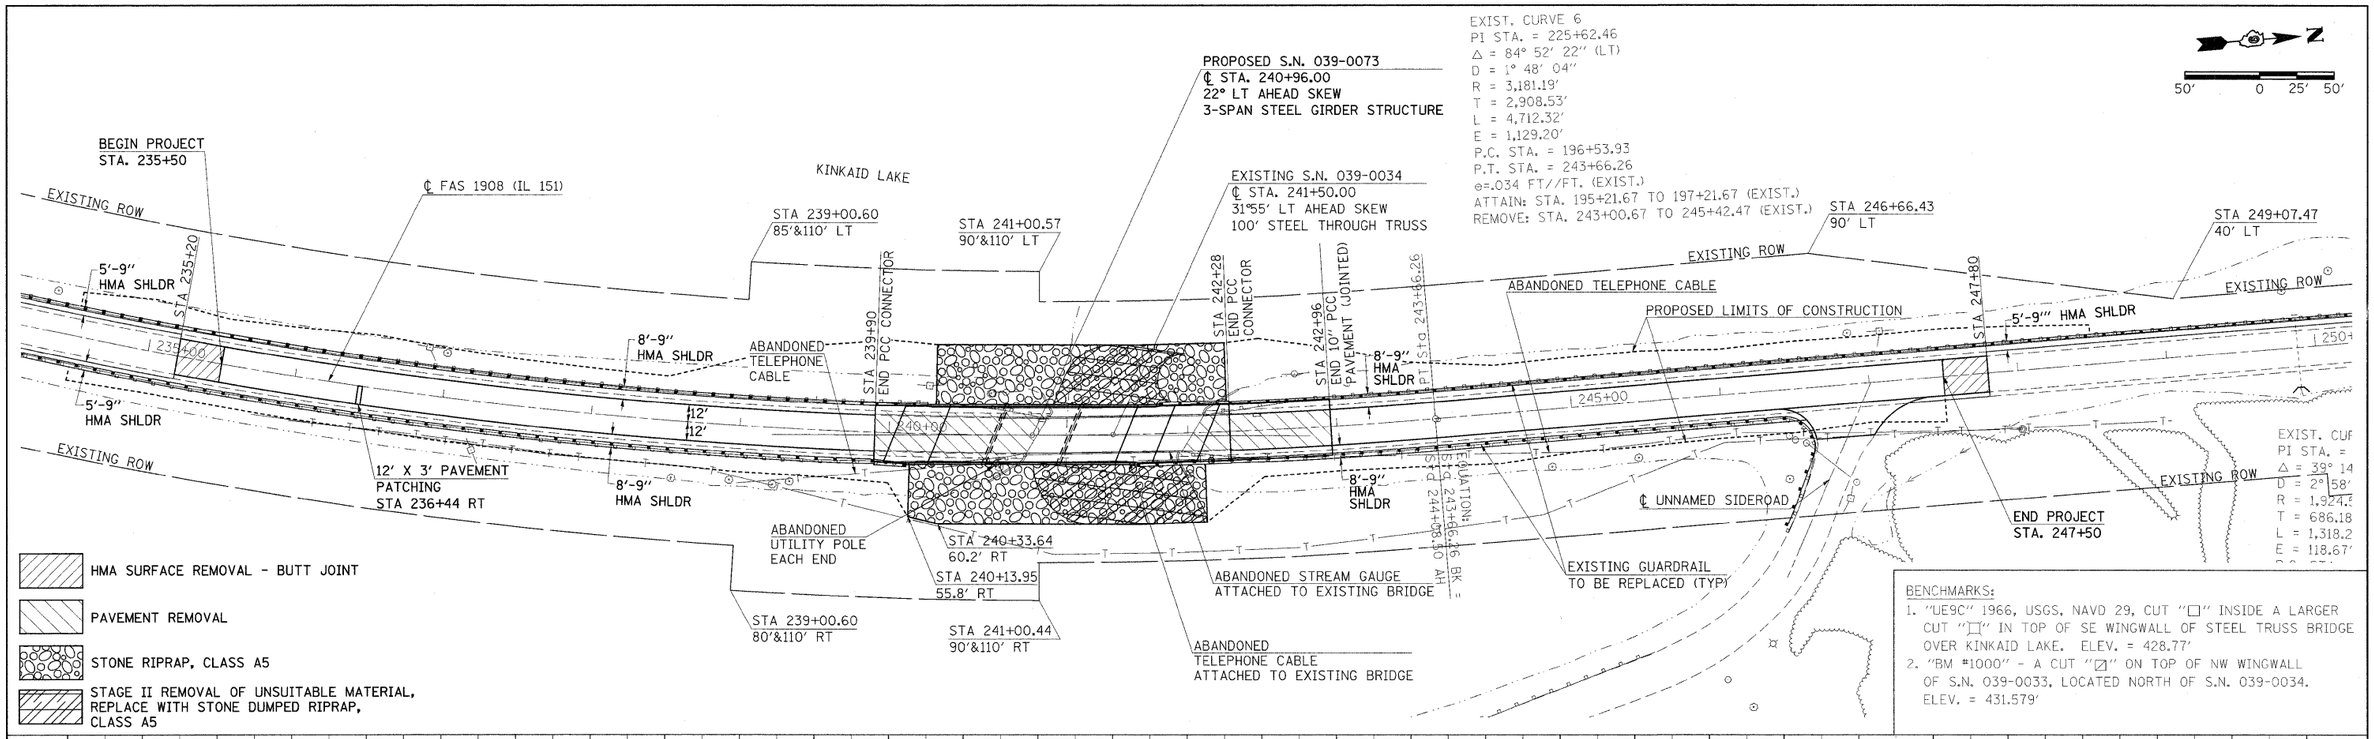

USER NAME = dickersonlm	DESIGNED -	REVISED -	
	DRAWN -	REVISED -	
PLOT SCALE = 50.0000 ' / IN.	CHECKED -	REVISED -	
PLOT DATE = 12/15/2010	DATE -	REVISED -	

STATE OF ILLINOIS
DEPARTMENT OF TRANSPORTATION

IL 151 PLAN AND PROFILE

SCALE: 1"=50' | SHEET NO. OF SHEETS | STA. 235+00.00 TO STA. 250+00.00

F.A.S. RTE.	SECTION	COUNTY	TOTAL SHEETS	SHEET NO.
1908	(13B)I-2	JACKSON	71	9
		CONTRACT NO. 98898		
	ILLINOIS FED. AID PROJECT			

FILE NAME = c:\pw_work\pwidot\dickersonlm\dms71848\Sheet_Prop_planprofile.dgn