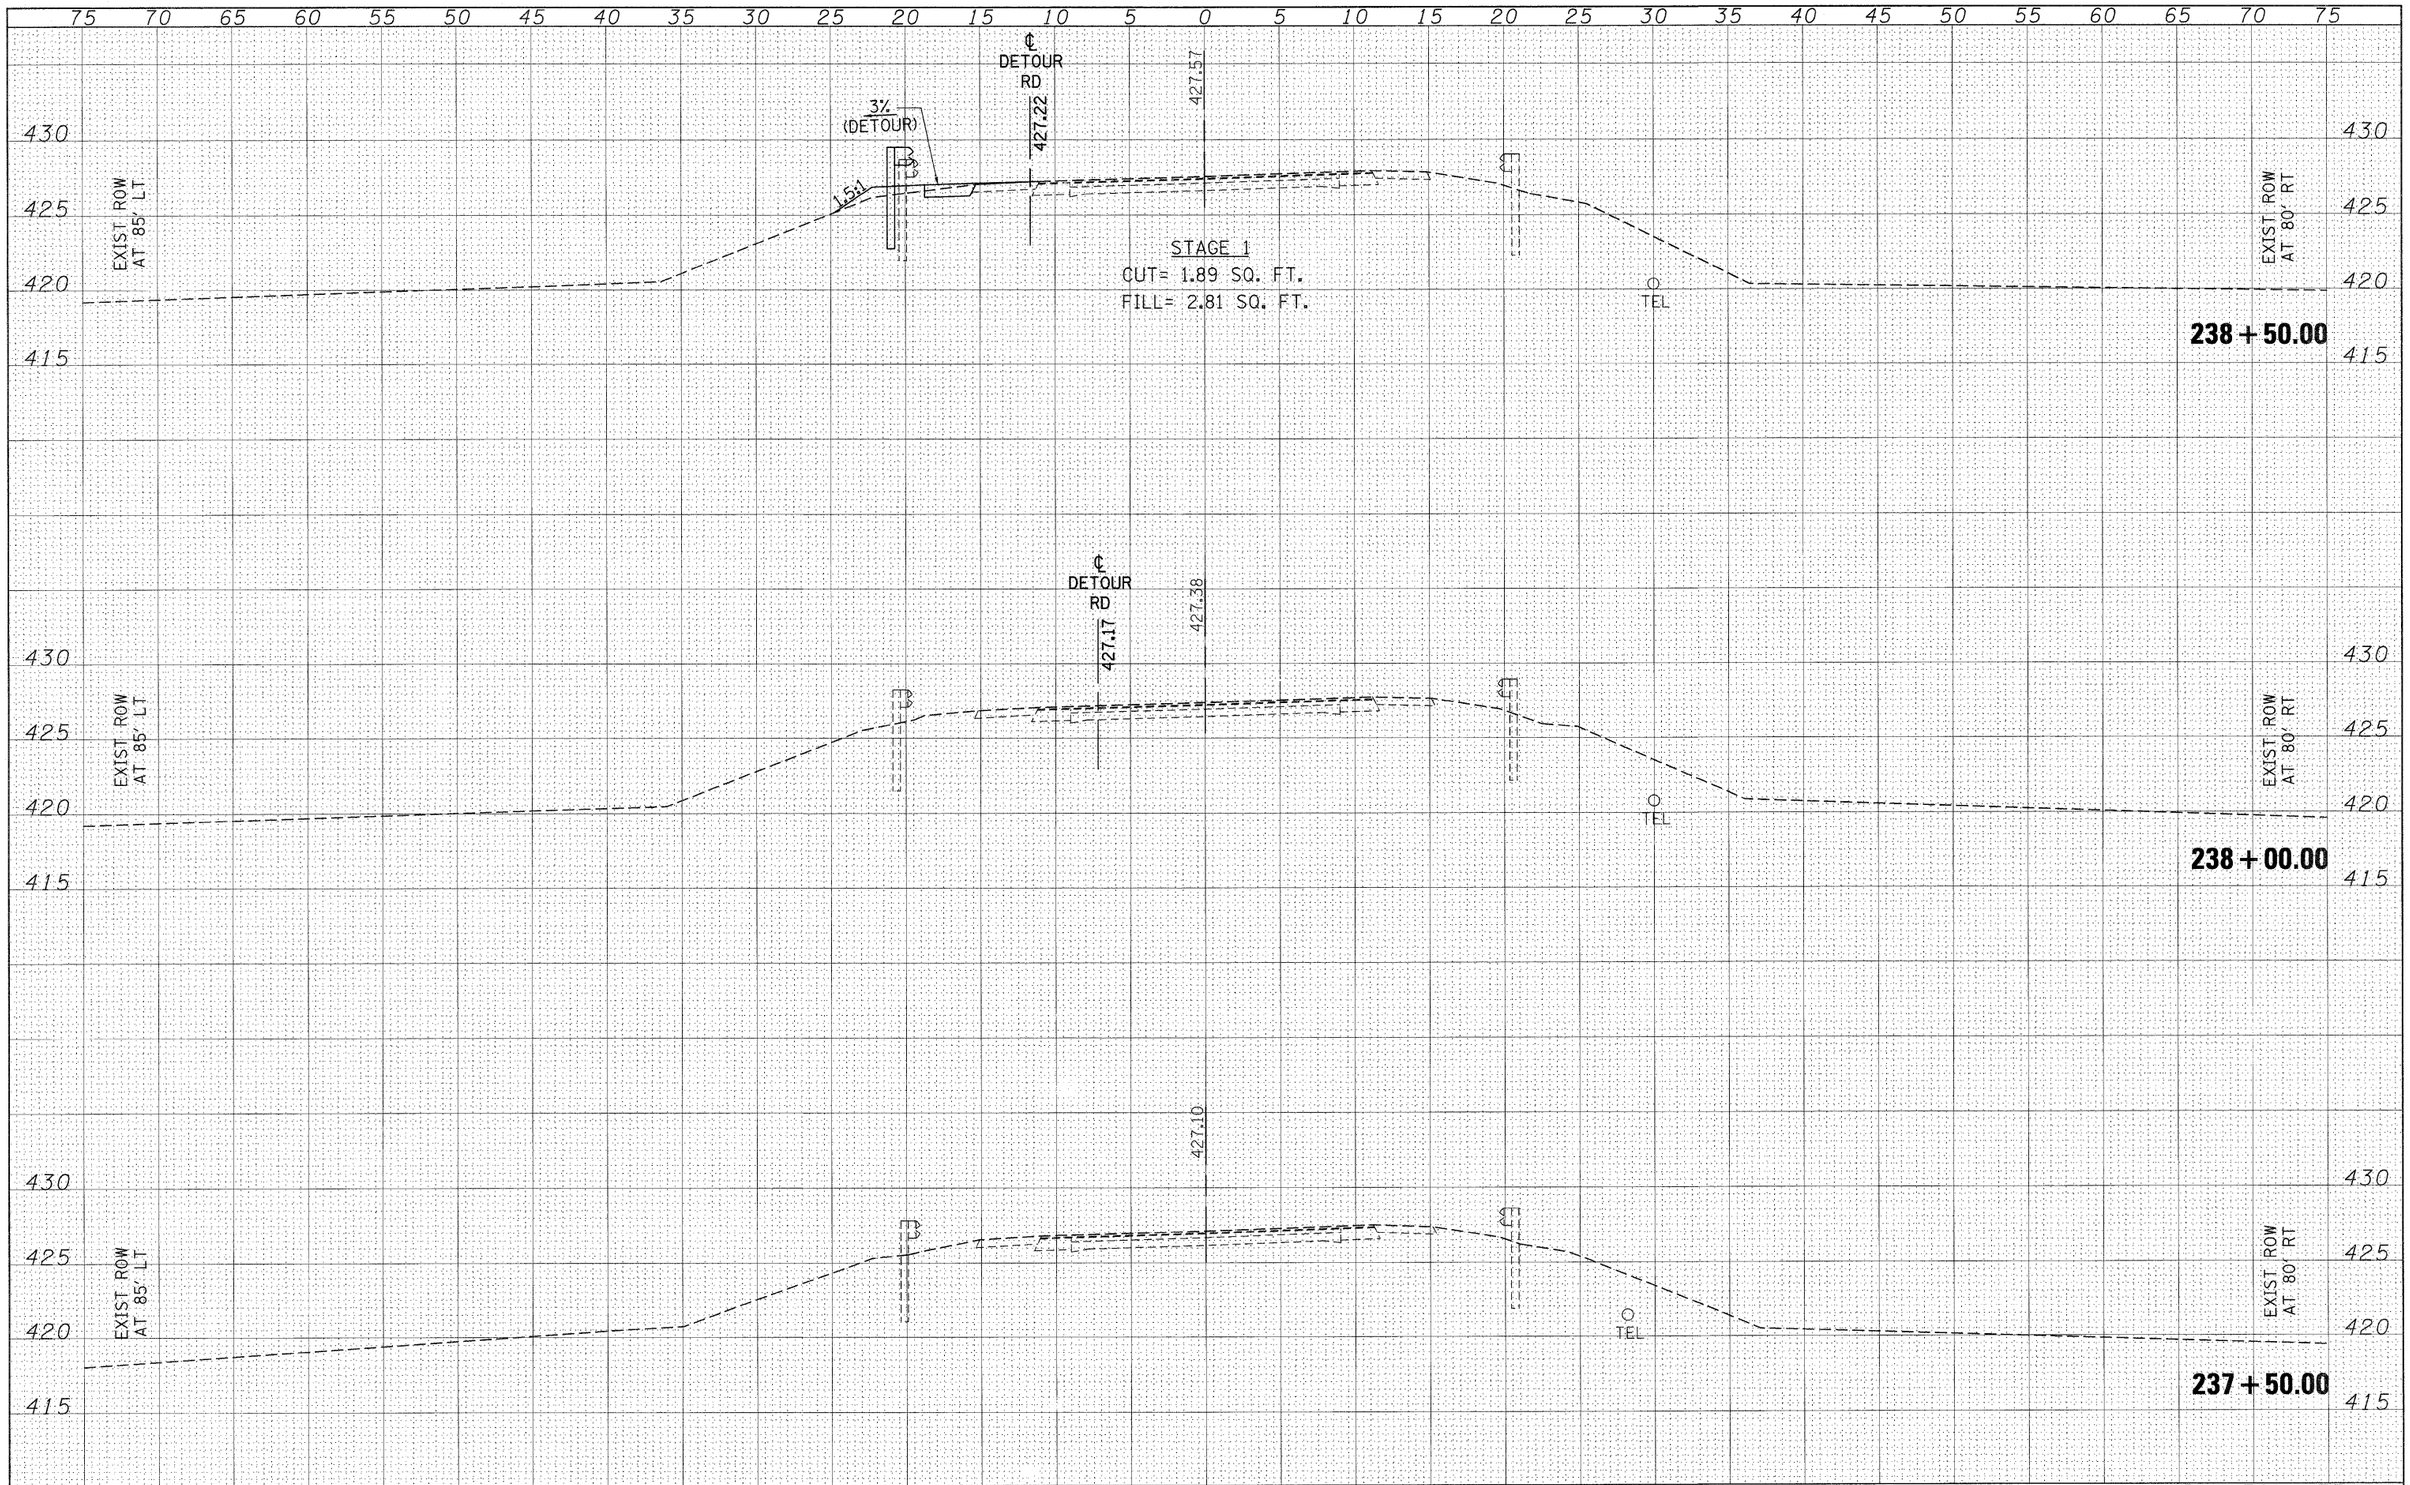


| FINAL SURVEY | BY | DATE |
|---|---|---|
| SURVEYED | | |
| PLOTTED | | |
| TEMPLATE | | |
| AREAS | | |
| AREAS CHECKED | | |
| NOTE BOOK NO. | | |

| ORIGINAL SURVEY | BY | DATE |
|---|---|---|
| SURVEYED | | |
| PLOTTED | | |
| TEMPLATE | | |
| AREAS | | |
| AREAS CHECKED | | |
| NOTE BOOK NO. | | |

| | | | |
|---|---|---|---|
| FILE NAME = c:\pw_work\pwidot\halsteadtw\dms71840\98898_sht_1151xs.dgn | USER NAME = halsteadtw | DESIGNED - | REVISED - |
| | | DRAWN - | REVISED - |
| | PLOT SCALE = 5.0000 ' / IN. | CHECKED - | REVISED - |
| | PLOT DATE = 12/10/2010 | DATE - | REVISED - |

**STATE OF ILLINOIS**
**DEPARTMENT OF TRANSPORTATION**

**IL 151 CROSS SECTIONS**
**STAGES I AND II**

SCALE: 1"=5' | SHEET NO. OF SHEETS | STA. 237+50.00 TO STA. 238+50.00

| F.A.S. RTE. | SECTION | COUNTY | TOTAL SHEETS | SHEET NO. |
|---|---|---|---|---|
| 1908 | (13B)I-2 | JACKSON | 71 | 18 |
| | | CONTRACT NO. 98898 | | |
| | | ILLINOIS FED. AID PROJECT | | |