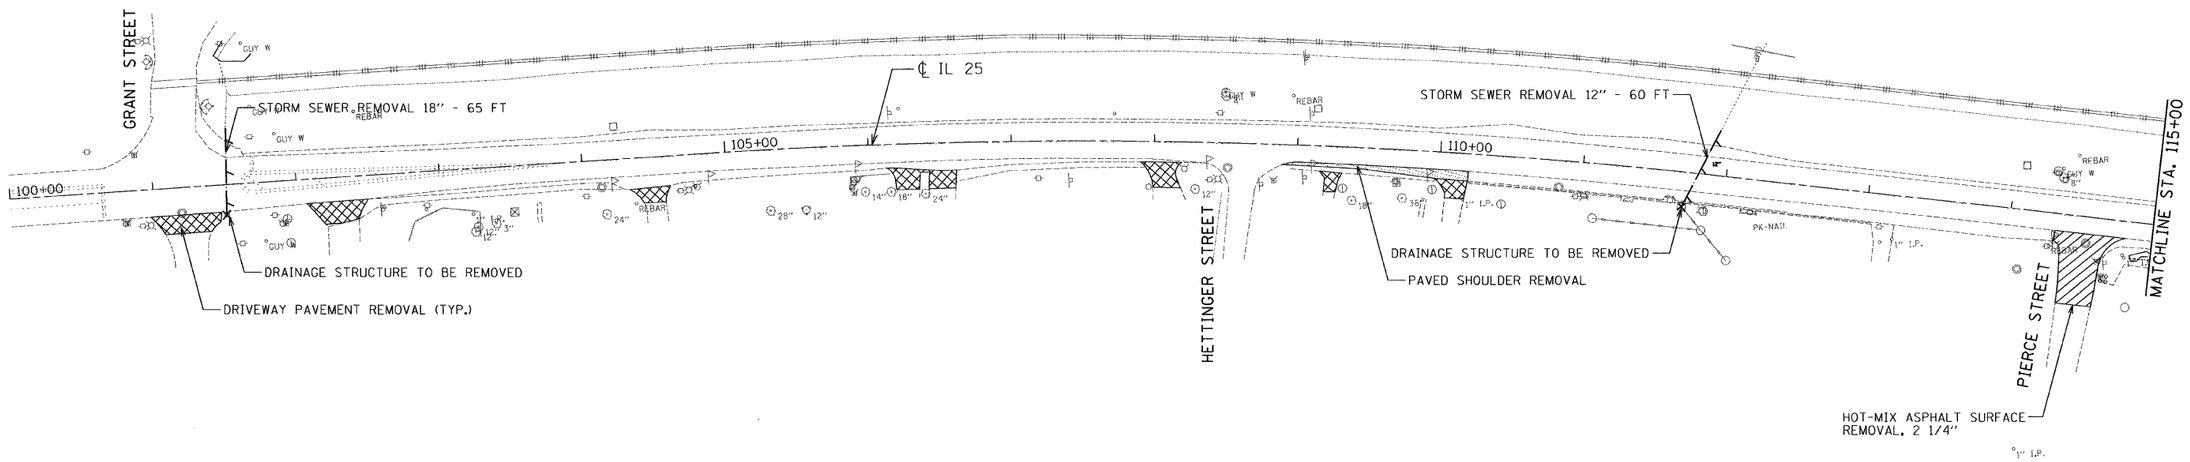

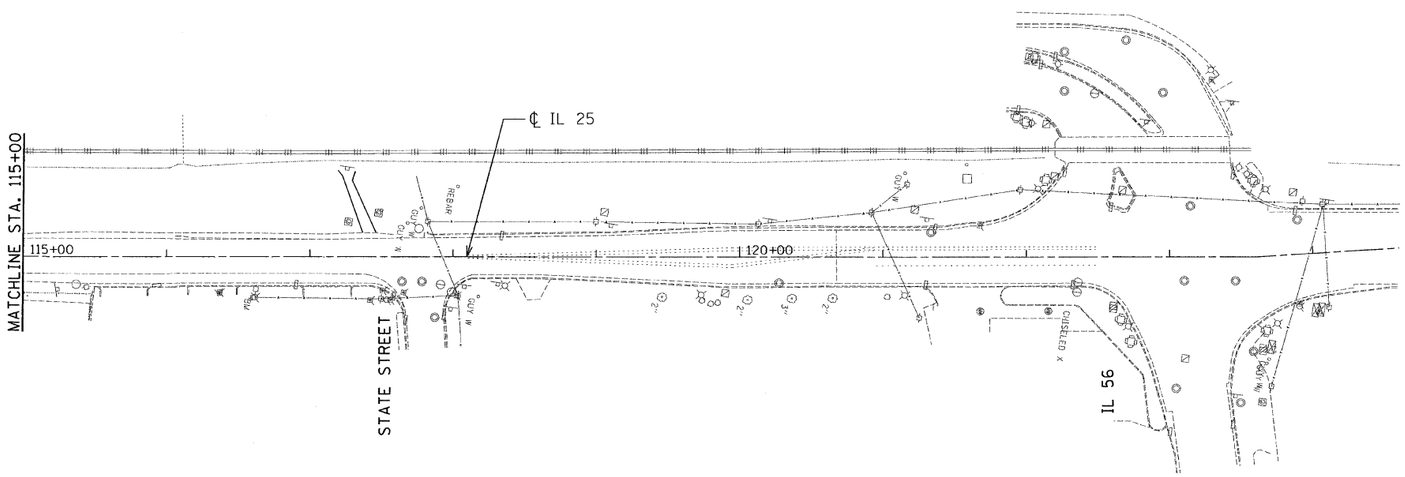

FILE NAME = $FILEL$	USER NAME = _USER_	DESIGNED - EF	REVISED -	STATE OF ILLINOIS DEPARTMENT OF TRANSPORTATION	IL 25 (RIVER ST.) – IL 56 TO I-88 EXISTING AND REMOVAL PLAN	F.A.U. RTE.	SECTION	COUNTY	TOTAL SHEETS	SHEET NO.
		DRAWN - EF	REVISED -			2503	TWP-1-T	KANE	43	21
	PLOT SCALE = 50.0019 ' / IN.	CHECKED - RS	REVISED -					CONTRACT NO. 60K07		
	PLOT DATE = 2/10/2011	DATE - 02-14-2011	REVISED -		SCALE: 50 / SHEET NO. 1 OF 1 SHEETS / STA. TO STA.			ILLINOIS FED. AID PROJECT		