F.A.I.	SECTION	COUNTY	TOTAL SHEETS	SHEET NO.
57	1919.2B	COOK	119	115
STA. 2+300	TO STA. 2+345			
FED. ROAD DIST. NO.	ILLINOIS	FED. AID PROJECT		
D-91-276-97				

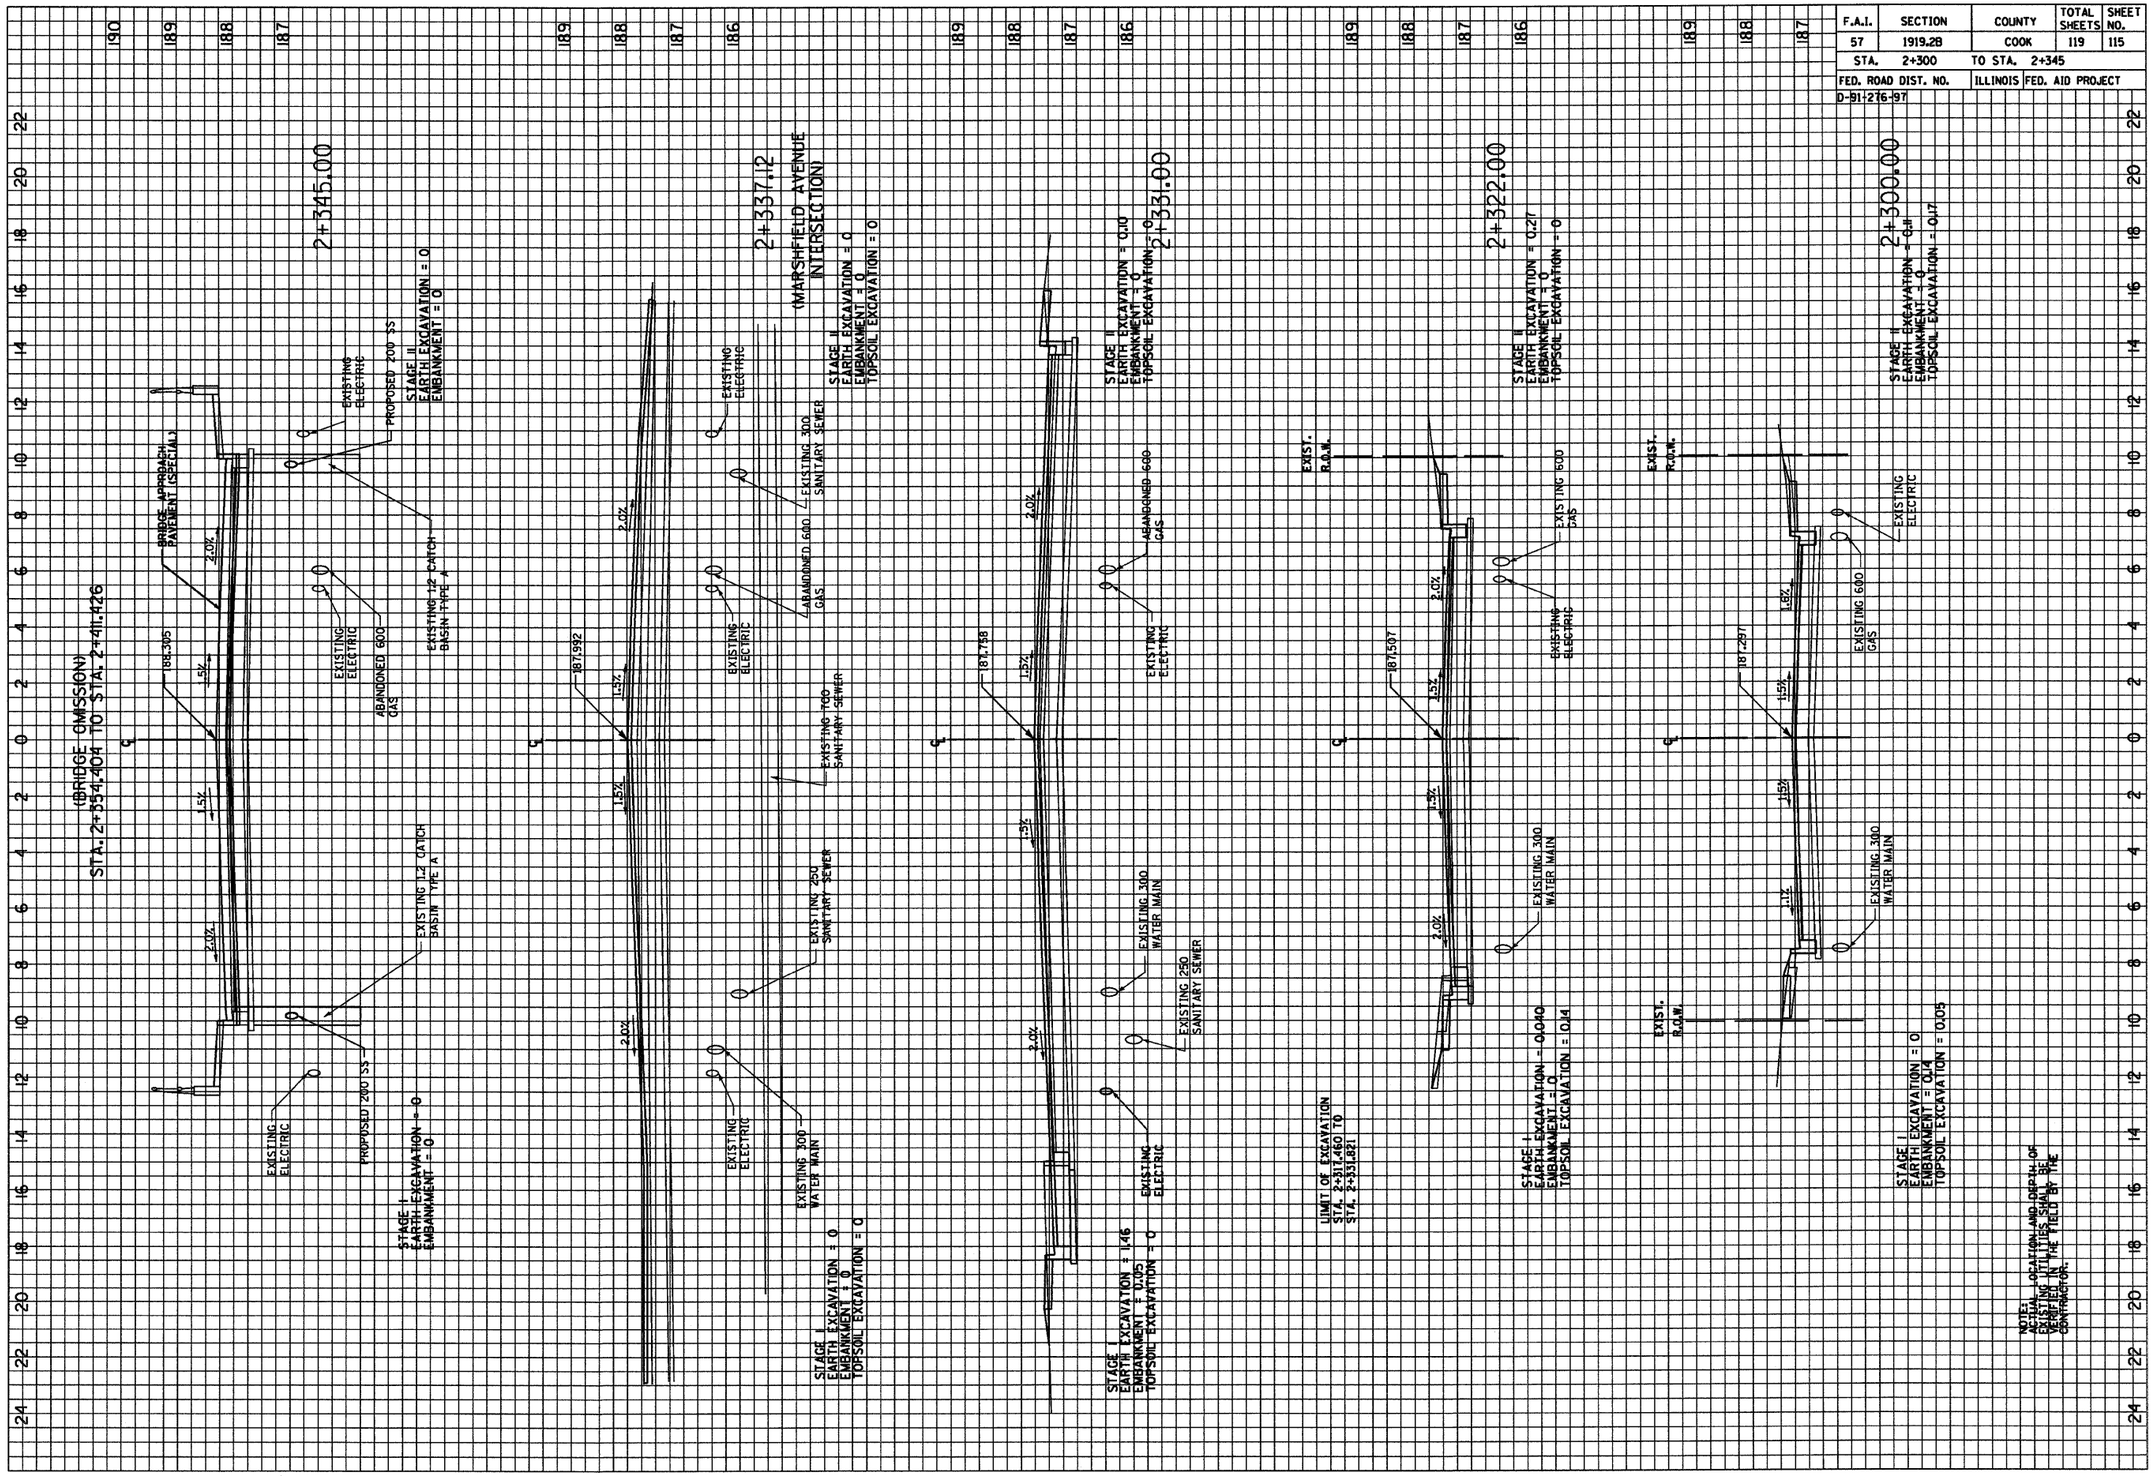

115th STREET OVER I-57

SCALE: HORZ. - 1:100
VERT. - 1:50