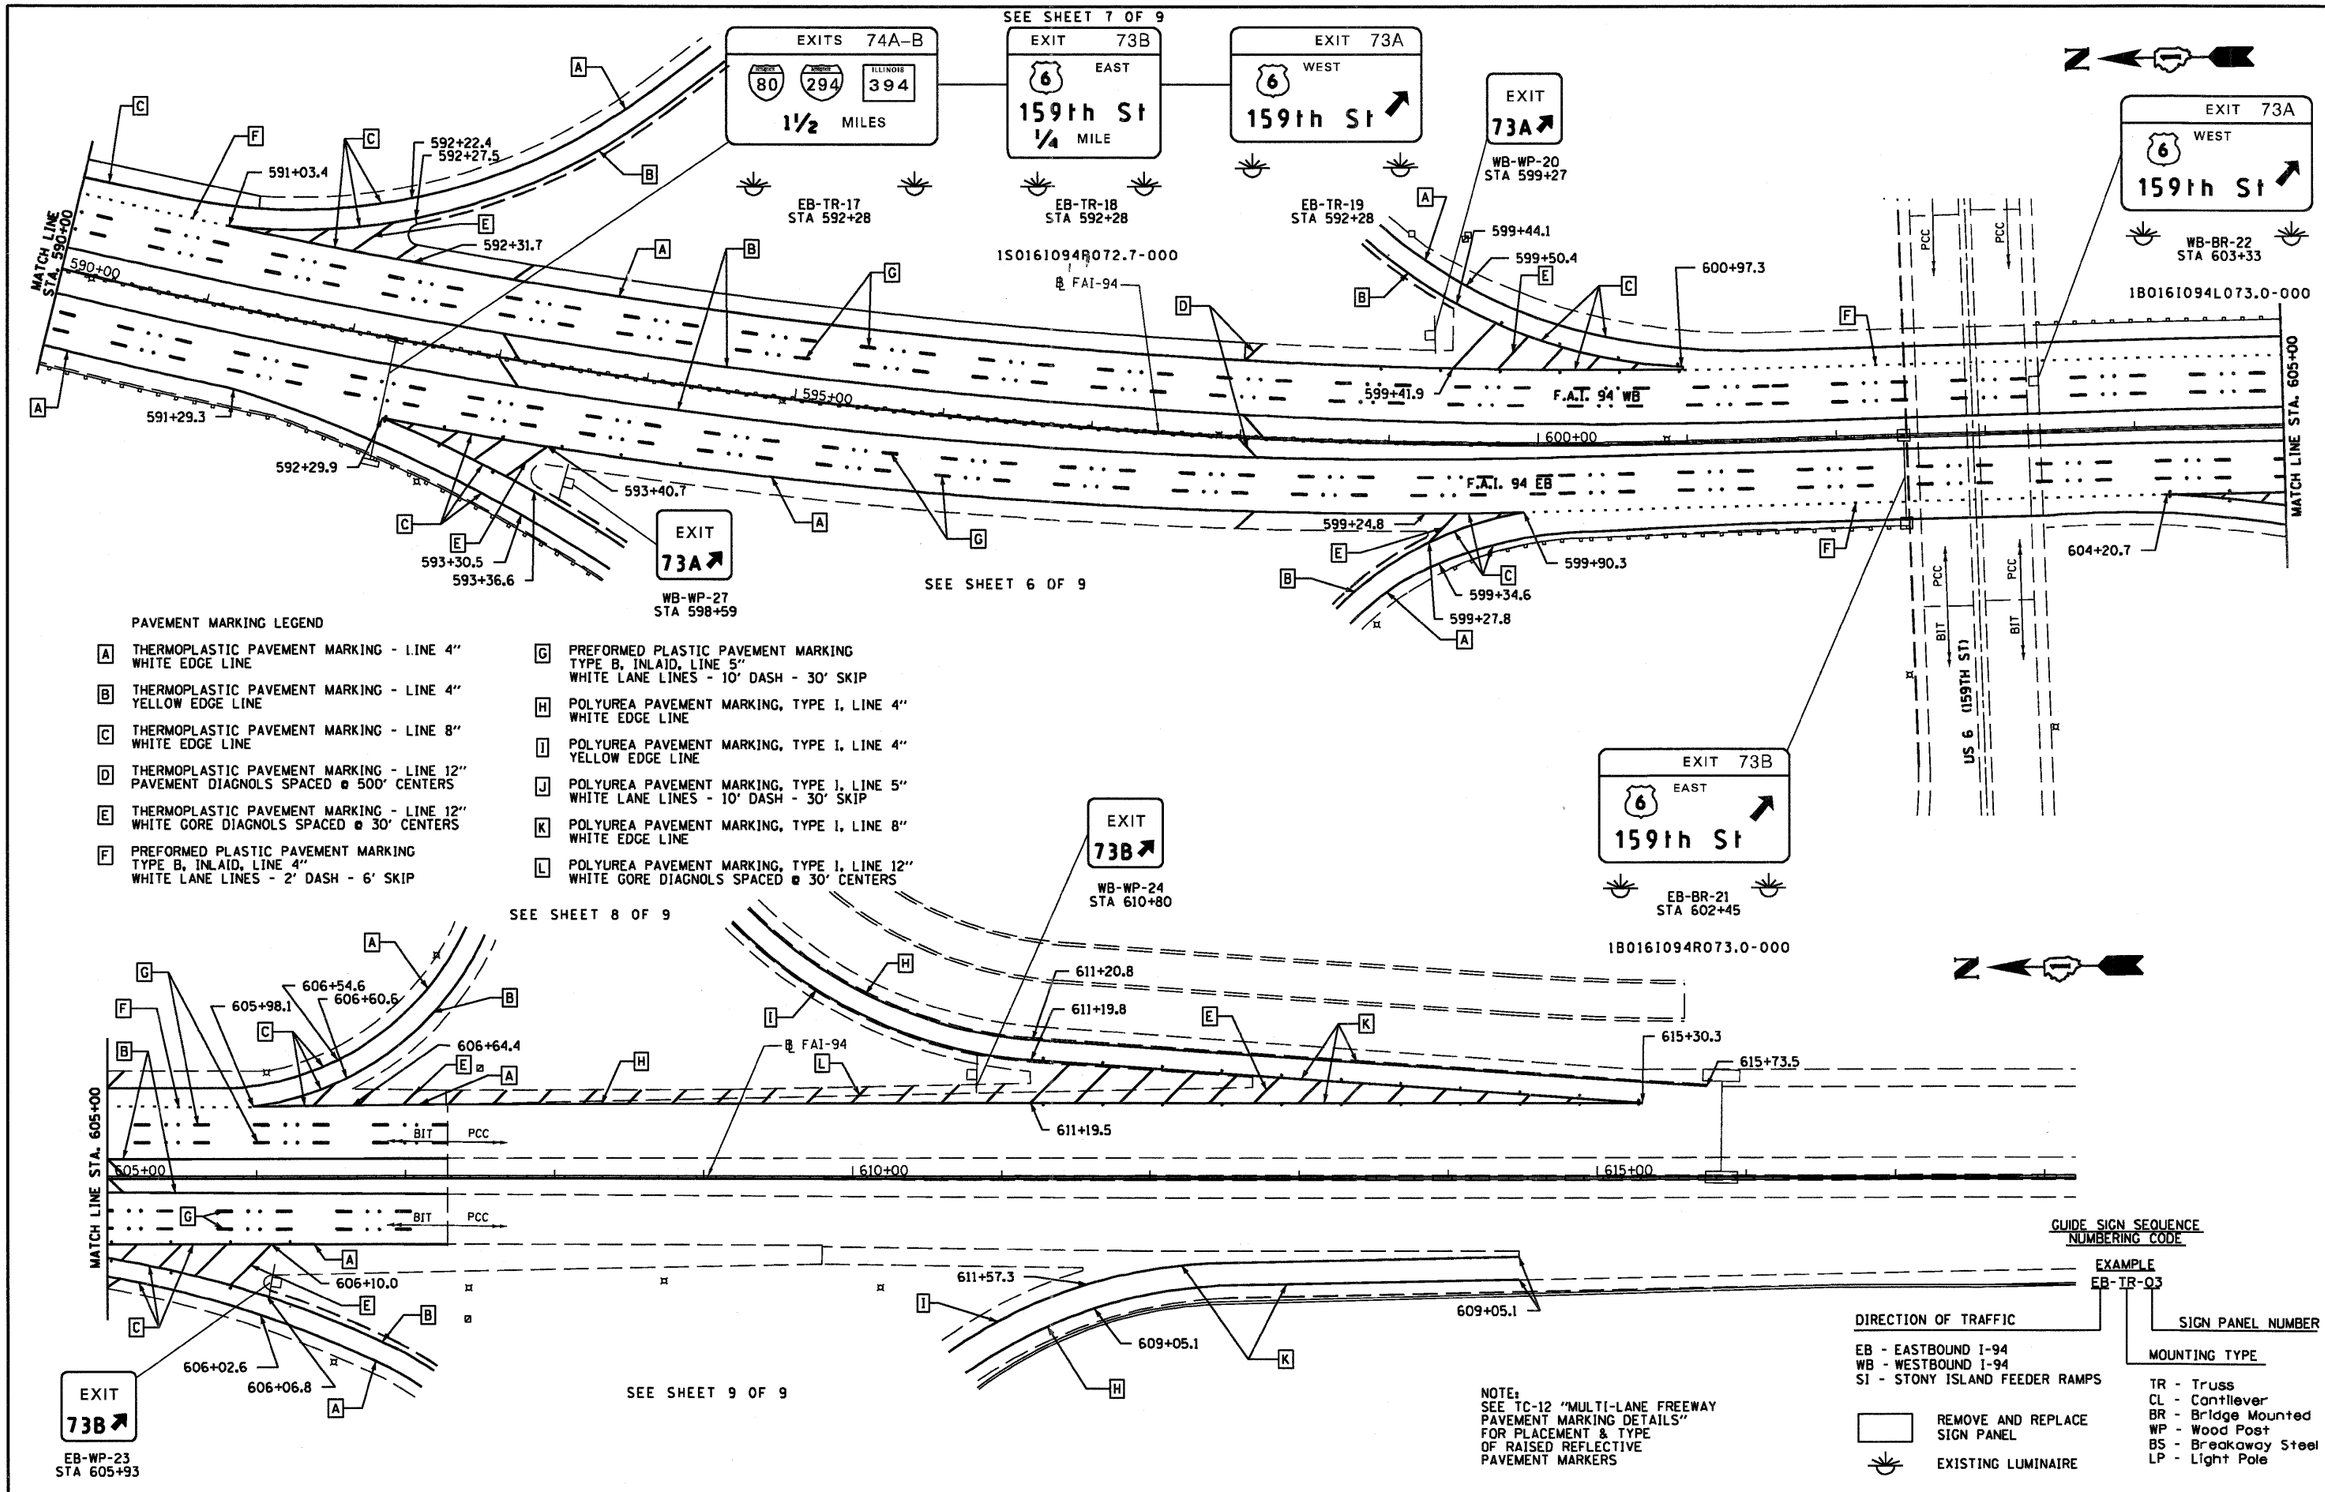

PAVEMENT MARKING LEGEND

- [A] THERMOPLASTIC PAVEMENT MARKING - LINE 4" WHITE EDGE LINE
- [B] THERMOPLASTIC PAVEMENT MARKING - LINE 4" YELLOW EDGE LINE
- [C] THERMOPLASTIC PAVEMENT MARKING - LINE 8" WHITE EDGE LINE
- [D] THERMOPLASTIC PAVEMENT MARKING - LINE 12" PAVEMENT DIAGNOLS SPACED @ 500' CENTERS
- [E] THERMOPLASTIC PAVEMENT MARKING - LINE 12" WHITE GORE DIAGNOLS SPACED @ 30' CENTERS
- [F] PREFORMED PLASTIC PAVEMENT MARKING TYPE B, INLAID, LINE 4" WHITE LANE LINES - 2' DASH - 6' SKIP
- [G] PREFORMED PLASTIC PAVEMENT MARKING TYPE B, INLAID, LINE 5" WHITE LANE LINES - 10' DASH - 30' SKIP
- [H] POLYUREA PAVEMENT MARKING, TYPE I, LINE 4" WHITE EDGE LINE
- [J] POLYUREA PAVEMENT MARKING, TYPE I, LINE 4" YELLOW EDGE LINE
- [J] POLYUREA PAVEMENT MARKING, TYPE I, LINE 5" WHITE LANE LINES - 10' DASH - 30' SKIP
- [K] POLYUREA PAVEMENT MARKING, TYPE I, LINE 8" WHITE EDGE LINE
- [L] POLYUREA PAVEMENT MARKING, TYPE I, LINE 12" WHITE GORE DIAGNOLS SPACED @ 30' CENTERS

GUIDE SIGN SEQUENCE NUMBERING CODE

EXAMPLE EB-TR-03

DIRECTION OF TRAFFIC
- EB - EASTBOUND I-94
- WB - WESTBOUND I-94
- SI - STONY ISLAND FEEDER RAMPS

SIGN PANEL NUMBER

MOUNTING TYPE
- TR - Truss
- CL - Cantilever
- BR - Bridge Mounted
- WP - Wood Post
- BS - Breakaway Steel
- LP - Light Pole

REMOVE AND REPLACE SIGN PANEL

EXISTING LUMINAIRE

NOTE:
SEE TC-12 "MULTI-LANE FREEWAY PAVEMENT MARKING DETAILS" FOR PLACEMENT & TYPE OF RAISED REFLECTIVE PAVEMENT MARKERS

FILE NAME = D160021-059-PMK-5.dgn	USER NAME = dvozniarski	DESIGNED -	REVISED -
		DRAWN -	REVISED -
	PLOT SCALE = 100.00 ' / IN.	CHECKED -	REVISED -
	PLOT DATE = 2/5/2009	DATE -	REVISED -

STATE OF ILLINOIS
DEPARTMENT OF TRANSPORTATION

BISHOP FORD EXPRESSWAY (I-94)
PAVEMENT MARKING AND SIGNING PLANS

SCALE: 1" = 50' | SHEET NO. 5 OF 9 SHEETS | STA. 590+0 TO STA. 605+00

F.A.I. RTE.	SECTION	COUNTY	TOTAL SHEETS	SHEET NO.
94	(0405,ETC,42-7&0707)RS-11	COOK	133	59
		CONTRACT NO. 60021		
FED. ROAD DIST. NO.	ILLINOIS	FED. AID PROJECT		