F.A.I. RTE.	SECTION	COUNTY	TOTAL SHEETS	SHEET NO.
57	1920.1B-R	COOK	101	023
STA.		TO STA.		
FED. ROAD DIST. NO. 1	ILLINOIS	FED. AID PROJECT		

CONTRACT NO. 62533

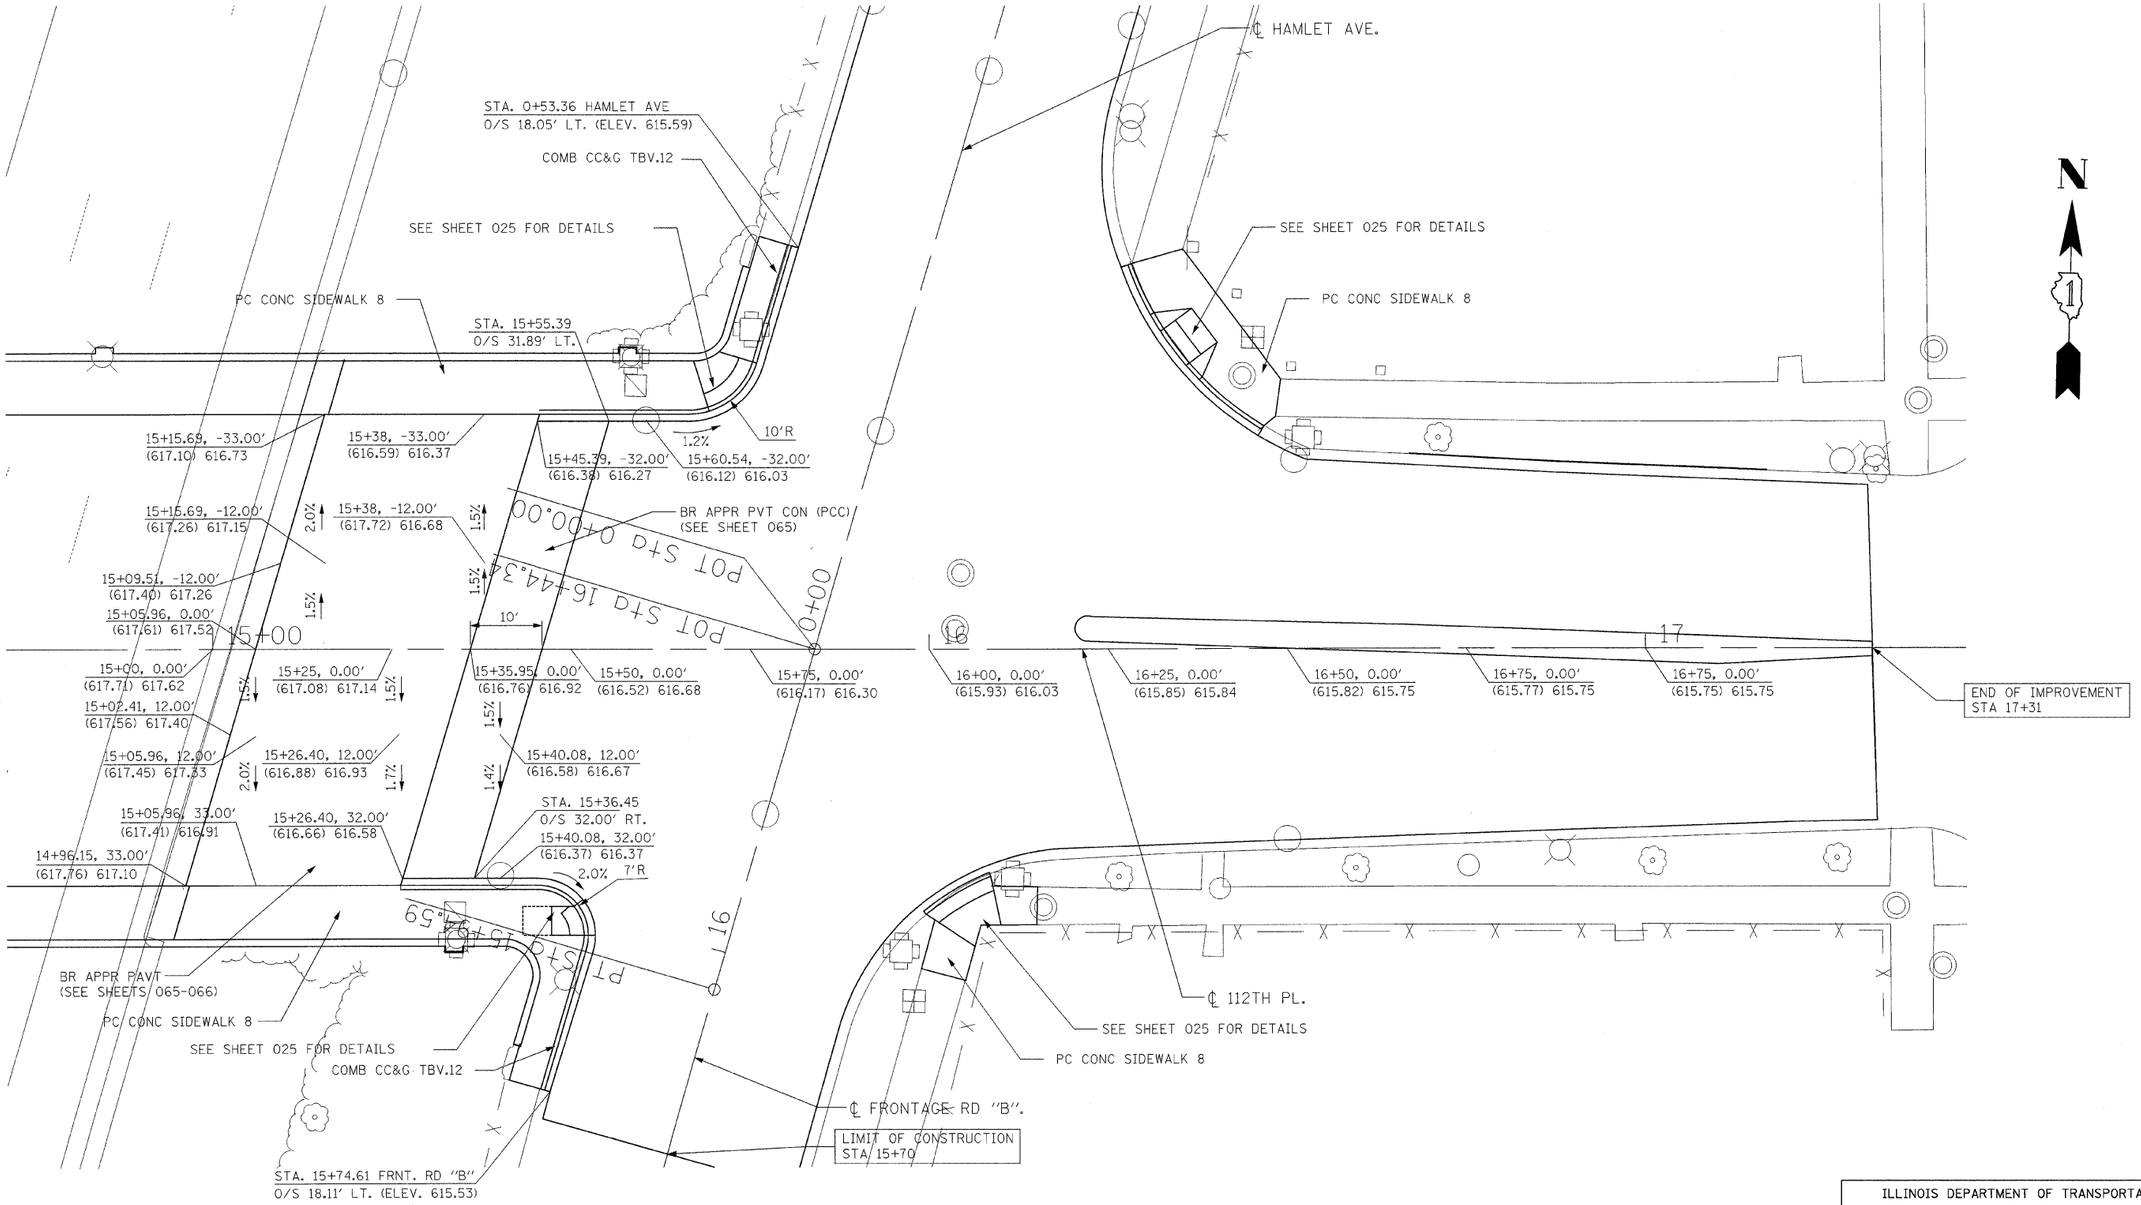

LEGEND

STATION, OFFSET
(ELEV. ELEV) PROP. ELEV.

PROPOSED INTERSECTION GRADING PLAN
FOR 112TH PLACE AND HAMLET AVE.

NOTE: ALL STATIONING BASED OFF 112TH PLACE UNLESS OTHERWISE NOTED.

REVISIONS	
NAME	DATE

ILLINOIS DEPARTMENT OF TRANSPORTATION
112TH PLACE OVER
F.A.I ROUTE 57 (INTERSTATE 57)

112TH PLACE AND HAMLET AVE INTERSECTION GRADING PLAN

SCALE: 1"=10'
DRAWN BY: BRH
DATE: 01/16/09
CHECKED BY: ACL

TENG
TENG & ASSOCIATES, INC.
ENGINEERS/ARCHITECTS/PLANNERS
205 N. MICHIGAN AVE. CHICAGO, IL 60601
TELEPHONE: 312/616-0000