F.A.I. RTE.	SECTION	COUNTY	TOTAL SHEETS	SHEET NO.
57	1920.1B-R	COOK	101	029
STA.		TO STA.		
FED. ROAD DIST. NO. 1	ILLINOIS	FED. AID PROJECT		

CONTRACT NO. 62533

EXISTING LIGHTING SYSTEM

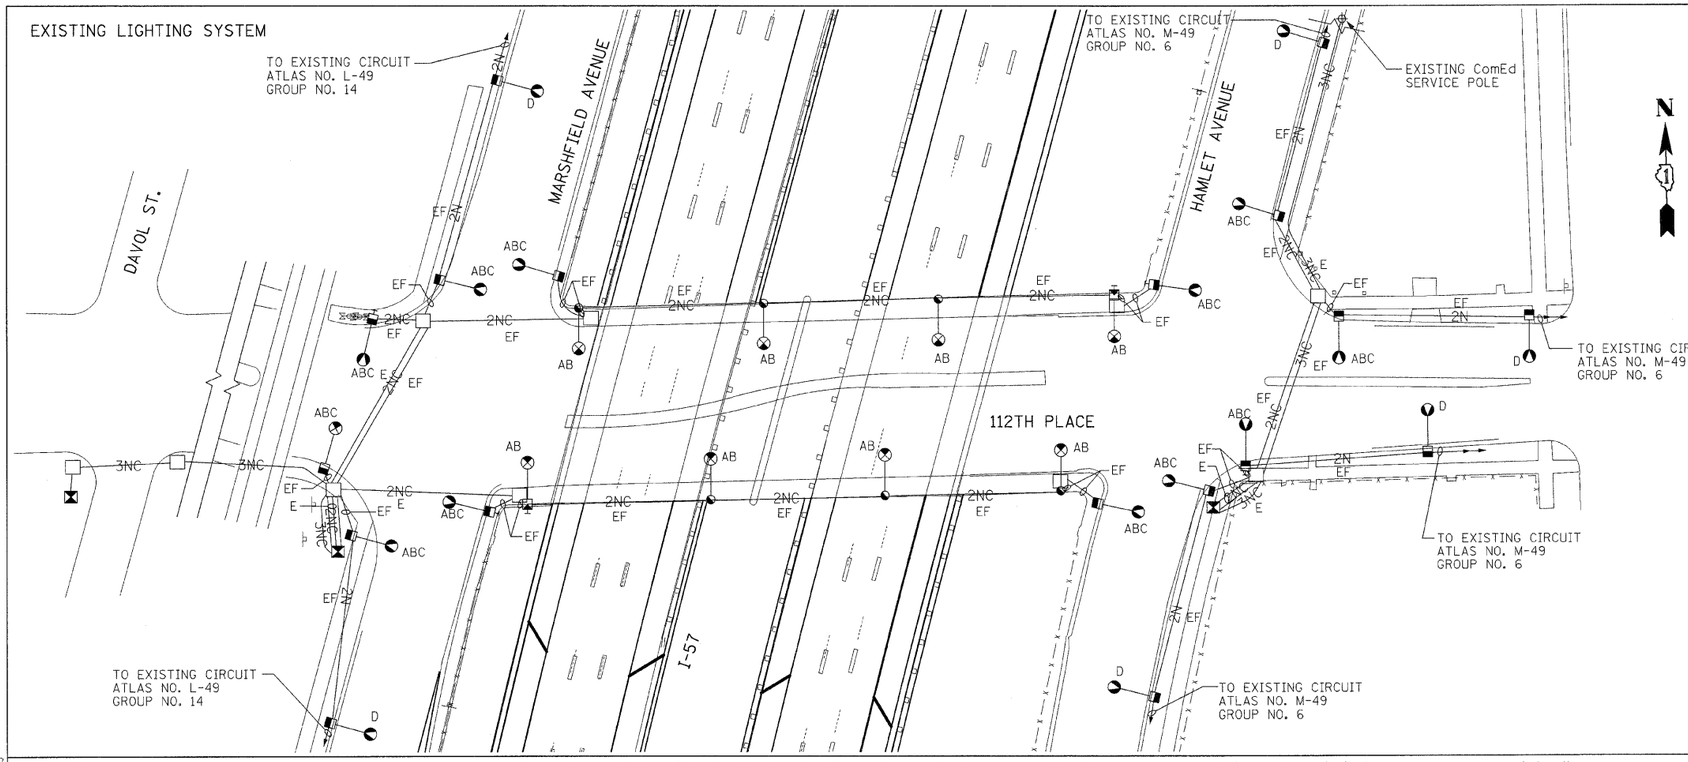

REMOVAL NOTES

A - REMOVE H.P.S.V. LUMINAIRE AND MAST ARM
B - REMOVE POLE, CITY STEEL
C - REMOVE FOUNDATION
D - EXISTING POLE TO REMAIN
E - EXISTING CABLE TO BE REMOVED
F - EXISTING CONDUIT TO BE REMOVED

PROPOSED LIGHTING SYSTEM

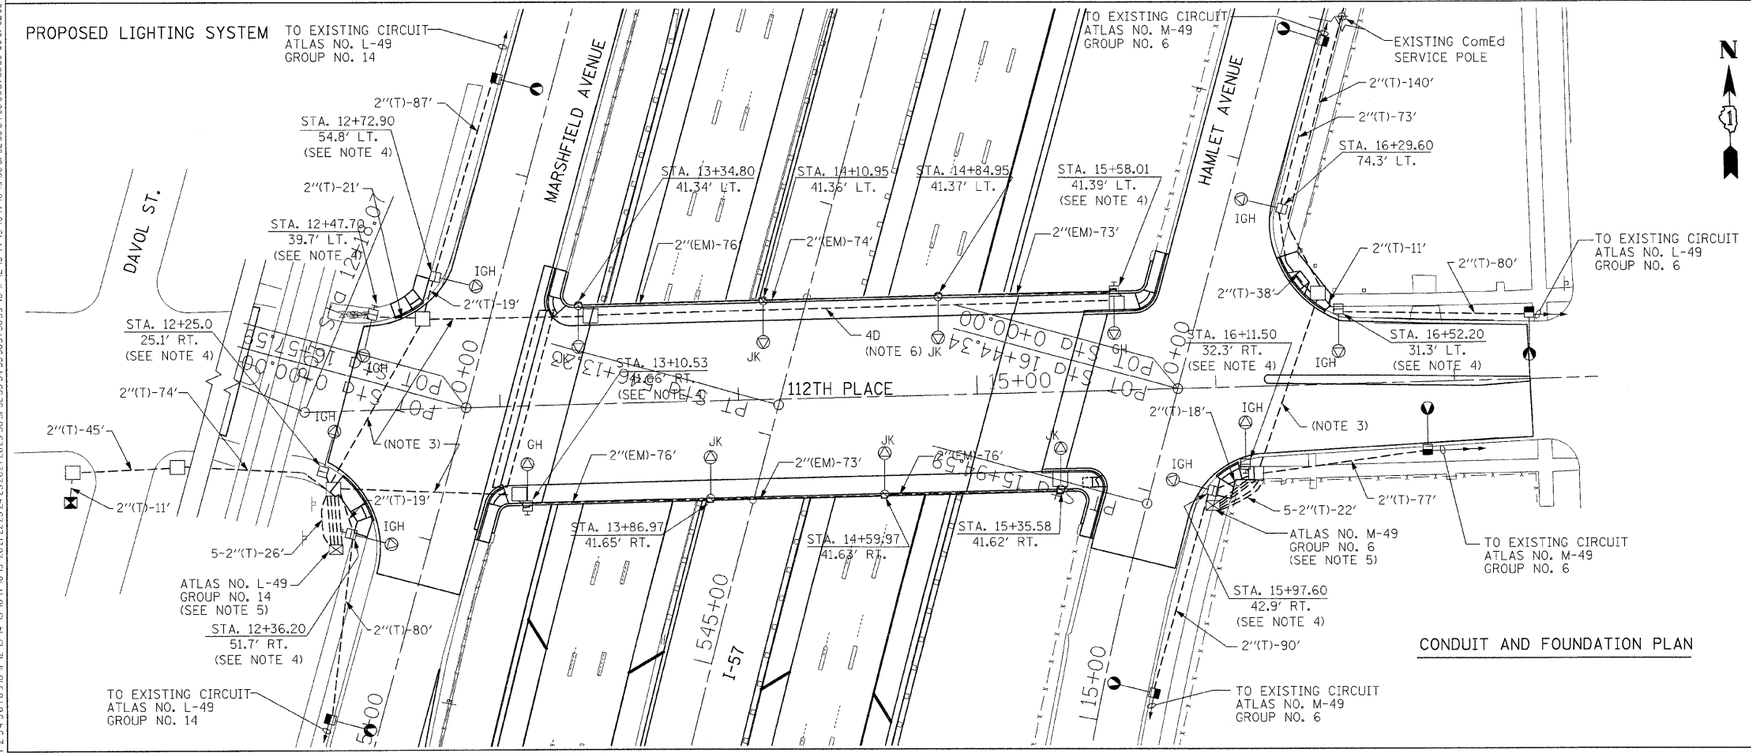

INSTALLATION NOTES

G - INSTALL 400W H.P.S.V. LUMINAIRE AND 12' MAST ARM
H - INSTALL POLE, CITY STEEL, ANCHOR BASE, SIZE AS INDICATED
I - INSTALL NEW CONCRETE FOUNDATION
A - CONDUIT ATTACHED TO STRUCTURE
EM - CONDUIT EMBEDDED IN BARRIER WALL
T - CONDUIT IN TRENCH
J - INSTALL POLECITY ALUMINUM ANCHOR BASE SIZE AS INDICATED
K - INSTALL 400W HPSV LUMINAIRE & DAVIT ARM

NOTE:

1. FOR LEGEND AND NOTES REFER TO DRAWING NO. E-1.

CONDUIT AND FOUNDATION PLAN

E-2

REVISIONS	
NAME	DATE

ILLINOIS DEPARTMENT OF TRANSPORTATION
112TH PLACE OVER
F.A.I ROUTE 57 (INTERSTATE 57)

CITY OF CHICAGO
LIGHTING PLAN

SCALE: 1" = 30'
DRAWN BY: ACL
DATE: 01/16/09
CHECKED BY: PR

TENG
TENG & ASSOCIATES, INC.
ENGINEERS/ARCHITECTS/PLANNERS
205 N. MICHIGAN AVE. CHICAGO, IL 60601
TELEPHONE: 312/616-0000

...\TP0007-4F.DGN ...\RDWG0M3B.DGN ...\RDWG00_6.DGN ...\PVMG0GSM.DGN ...\EXH004P1C.DGN ...\NETH ST BORDER.DGN ...\ALT0008.DGN ...\TP0007-4F.DGN ...\RDWG0M3B.DGN ...\RDWG00_6.DGN ...\PVMG0GSM.DGN ...\EXH004P1A.DGN
H6:2009, LSTF55 T:\DOCUMENTS\9350603\CIVIL\DGN\EXH004P1A.DGN
1 2 