F.A.I. RTE.	SECTION	COUNTY	TOTAL SHEETS	SHEET NO.
57	1920.1B-R	COOK	101	042
STA.	TO STA.			
FED. ROAD DIST. NO. 1	ILLINOIS	FED. AID PROJECT		

CONTRACT NO. 62533

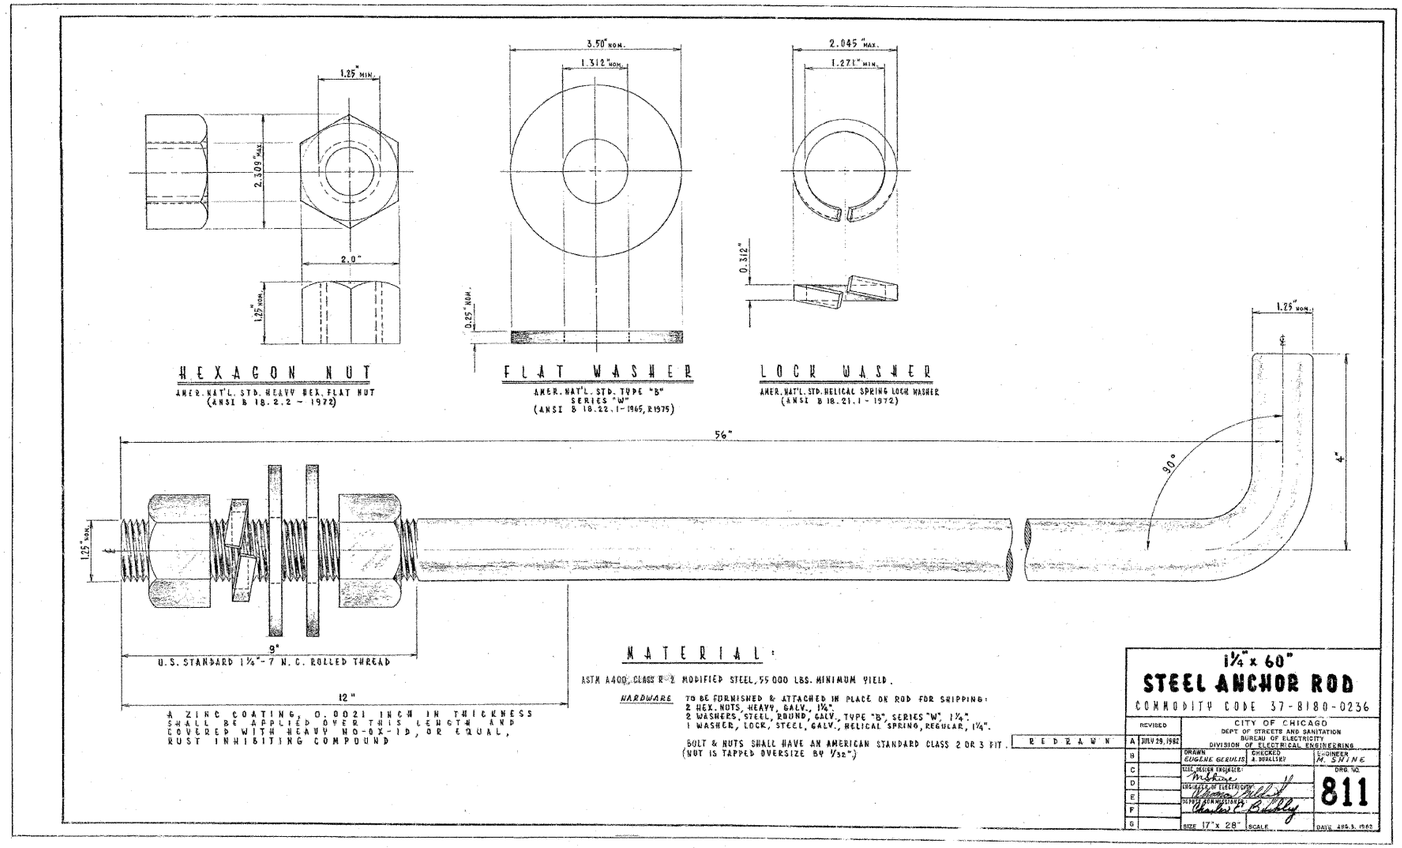

MATERIAL:

ASTM A400, CLASS R-2 MODIFIED STEEL, 55 000 LBS. MINIMUM YIELD.

HARDWARE TO BE FURNISHED & ATTACHED IN PLACE OR ROD FOR SHIPPING:
2 HEX. NUTS, HEAVY, GALV., 1¼"
2 WASHERS, STEEL, ROUND, GALV., TYPE "B", SERIES "W", 1¼"
1 WASHER, LOCK, STEEL, GALV., HELICAL SPRING, REGULAR, 1¼".

BOLT & NUTS SHALL HAVE AN AMERICAN STANDARD CLASS 2 OR 3 FIT. (NOT IS TAPPED OVERSIZE BY 1/32")

1¼" x 60" STEEL ANCHOR ROD

COMMODITY CODE 37-8180-0236

REVISED		
REDRAWN	A	JULY 29, 1982
	B	
	C	
	D	
	E	
	F	
	G	

CITY OF CHICAGO
DEPT. OF STREETS AND SANITATION
BUREAU OF ELECTRICITY
DIVISION OF ELECTRICAL ENGINEERING

DRAWN: EUGENE GERULIS | CHECKED & APPROVED: | ENGINEER: M. SHINE

ISSUED, ROAD ENGINEER: [signature]
DIRECTOR OF ELECTRICITY: [signature]
DISTRICT SUPERINTENDENT: [signature]

DWG. NO. 811

SIZE 17" x 28" | SCALE | DATE APR. 5, 1960

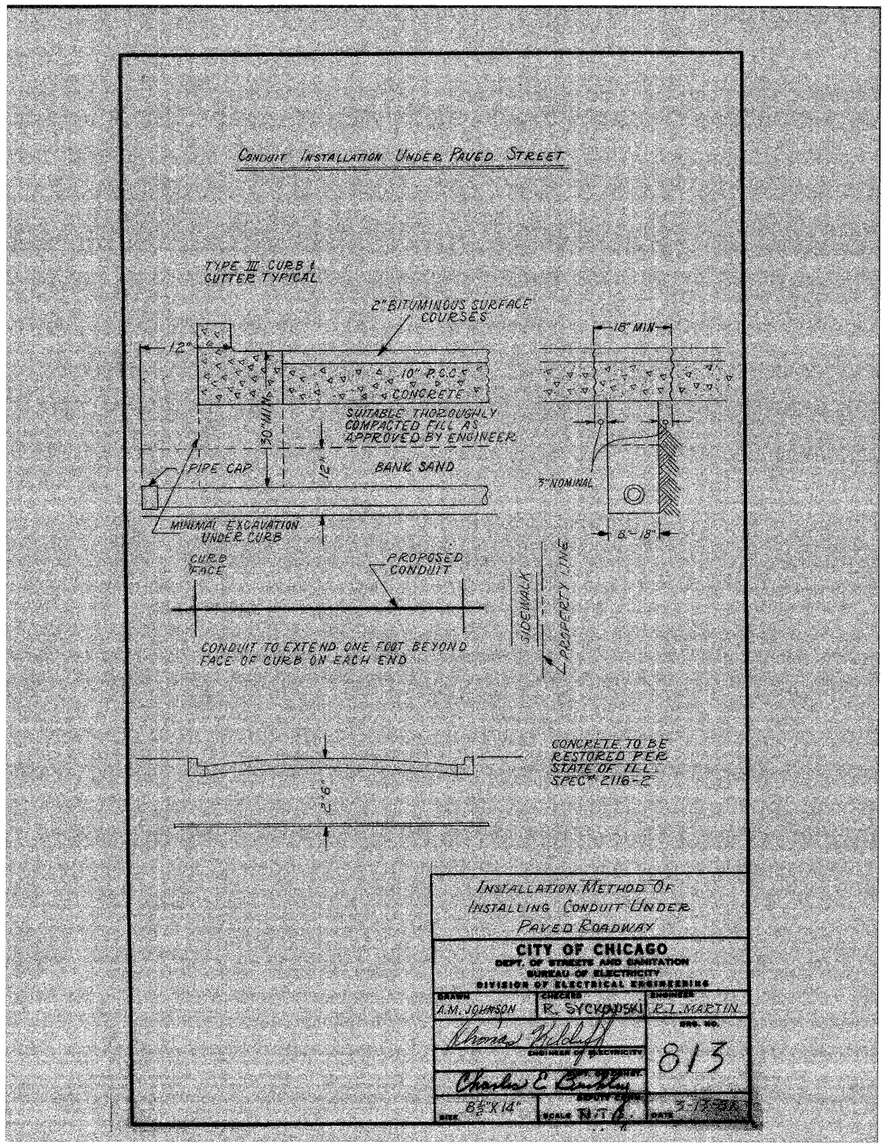

ES-04

REVISIONS	
NAME	DATE

ILLINOIS DEPARTMENT OF TRANSPORTATION
112TH PLACE OVER
F.A.I ROUTE 57 (INTERSTATE 57)

ELECTRICAL STANDARD DETAILS

SCALE: NONE | DRAWN BY: N/A
DATE: 01/16/09 | CHECKED BY: N/A

TENG

TENG & ASSOCIATES, INC.
ENGINEERS/ARCHITECTS/PLANNERS
205 N. MICHIGAN AVE. CHICAGO, IL 60601
TELEPHONE: 312/616-0000

...\12TH_ST_BORDER.DGN
1-16-2009, 13:13:14
T:\DOCUMENTS\93086\CIVIL\DGN\EMDGNVW.DGN
HECHTBR