F.A.P RTE.	SECTION	COUNTY	TOTAL SHEETS	SHEET NO.
681	(115)RS-1	LIVINGSTON	279	41
STA. 190+00		TO STA. 196+00		
FED. ROAD DIST. NO.	ILLINOIS	FED. AID PROJECT		

CONTRACT NO. 66375

DESIGN		
INT.	DATE	REASON

PLOTS & CHECKS			
INT.	DATE	NO.	REASON

CHECKS		
INT.	DATE	REASON

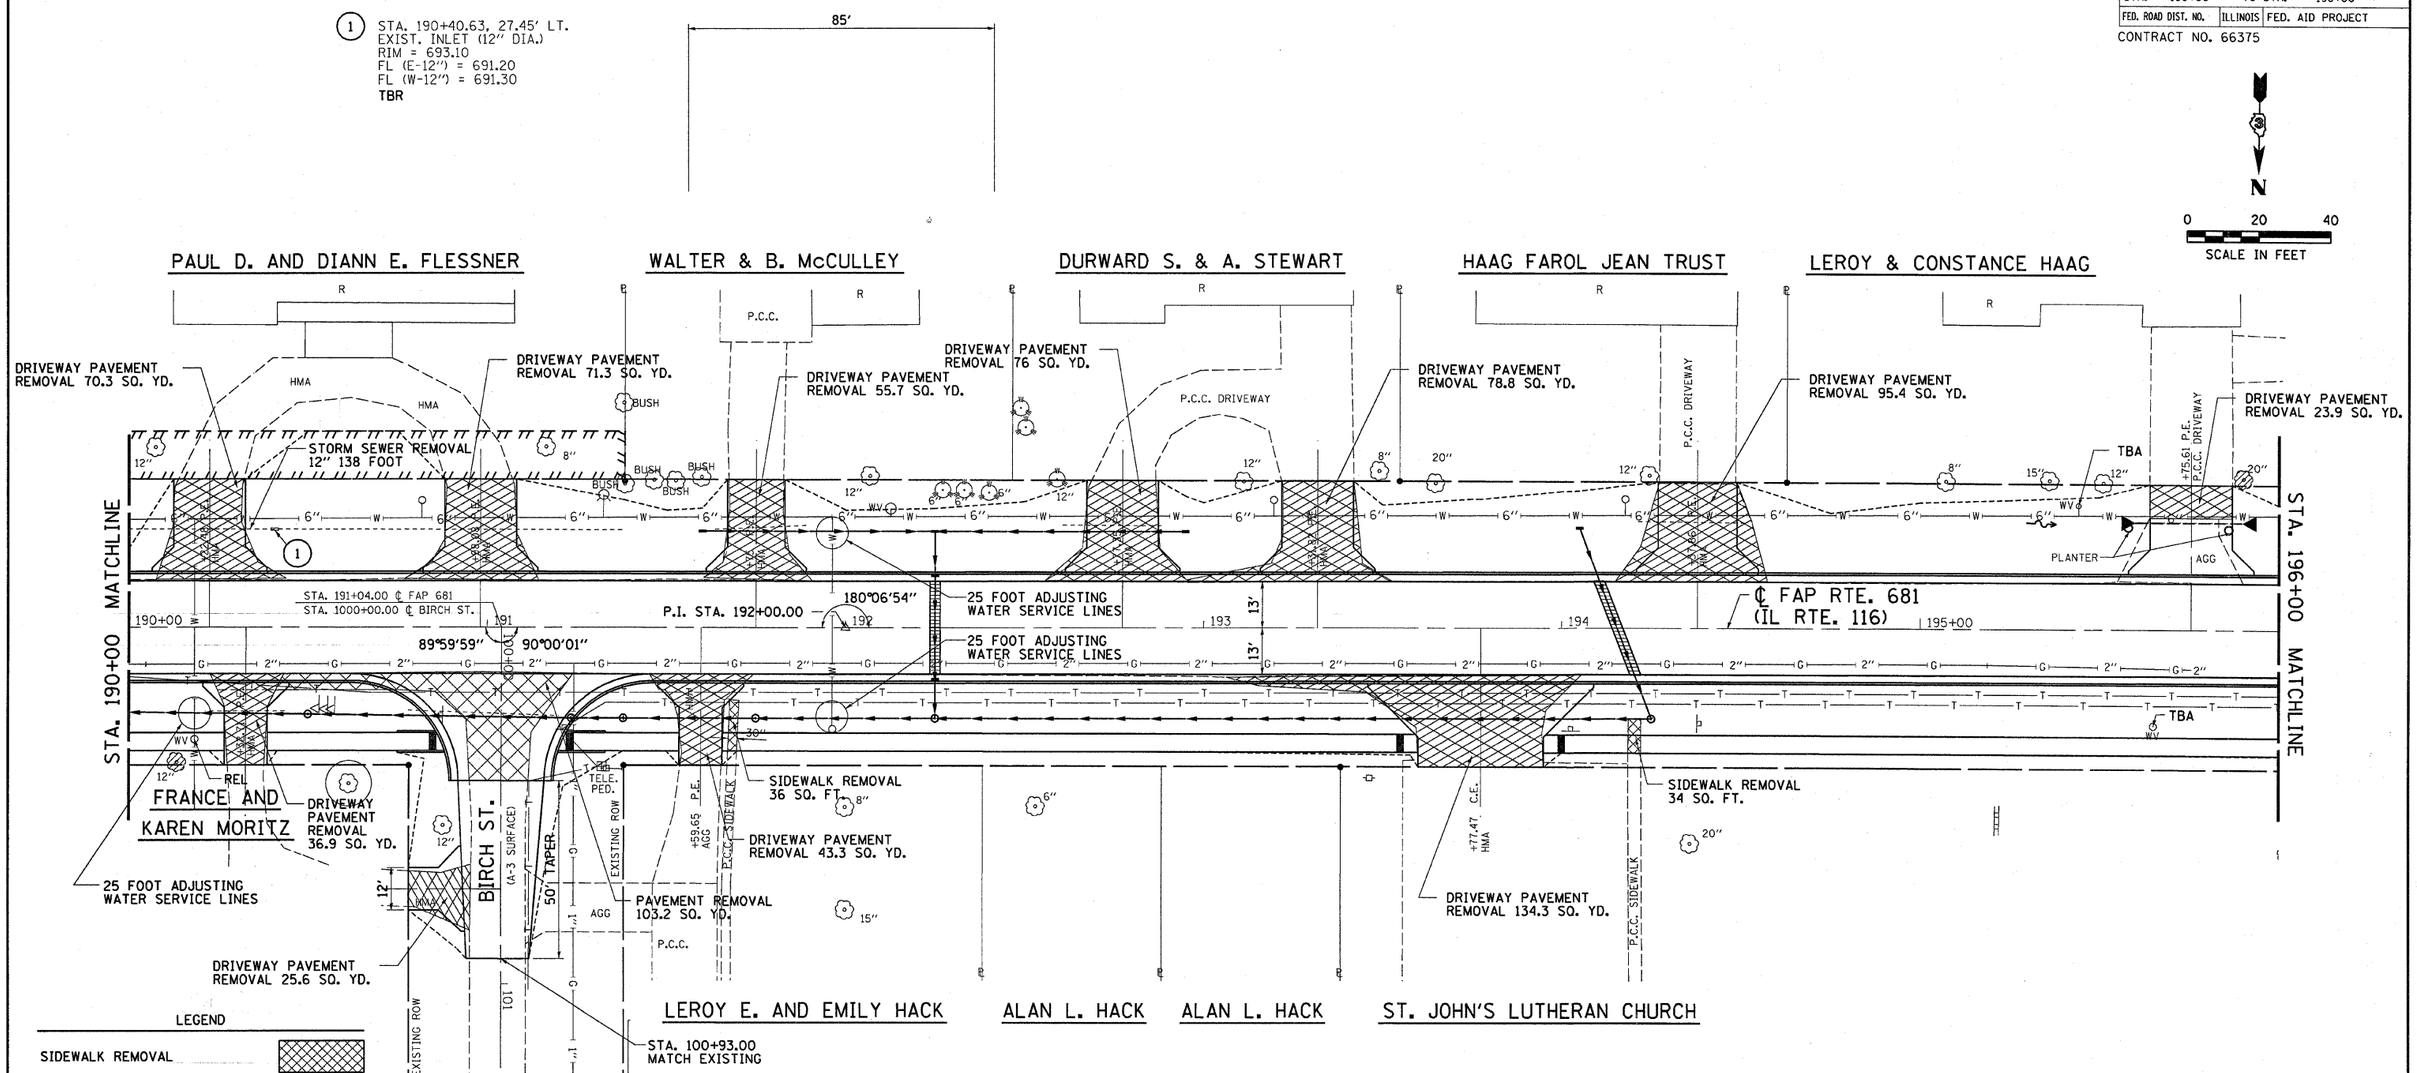

REVISIONS	
NAME	DATE
IDOT	1-30-09

ILLINOIS DEPARTMENT OF TRANSPORTATION

REMOVAL AND ADJUSTMENT PLAN

FAP 681 (IL RTE. 116)
SECTION (115)RS-1
LIVINGSTON COUNTY
VILLAGE OF CULLOM

SCALE: VERT. HORIZ.
DATE: 06/30/03

DRAWN BY: JAMESON
DESIGNED BY: BOTT
CHECKED BY: COLBROOK

GREENE & BRADFORD, INC. OF SPRINGFIELD
CONSULTING ENGINEERS
INFRASTRUCTURE GROUP
1504 SOUTH 6TH STREET
SPRINGFIELD, ILLINOIS 62703
PROFESSIONAL DESIGN FIRM NO. 184-000579
PROFESSIONAL S. STRUCTURAL ENGINEERING CORPORATION
(217) 793-0840 (217) 793-3227 EFL E-MAIL : cadmgr@greenebradford.com

COMPUTER FILE NO. REMOVAL116CP2-01
PROJECT: 03145
09/05/07-WCB

IDOTPL-20 1"=20' 8/07/00

REMOVAL AND ADJUSTMENT PLAN - FAP 681 (IL RTE. 116) LIVINGSTON COUNTY