DESIGN		
INT.	DATE	REASON

BY	DATE
SURVEYED	
PLOTTED	
DESIGNED	
AREAS	
AREAS CHECKED	
FINAL SURVEY NOTE BOOK NO.	

PLOTS & CHECKS			
INT.	DATE	NO.	REASON

BY	DATE
SURVEYED	
PLOTTED	
DESIGNED	
AREAS	
AREAS CHECKED	
ORIGINAL SURVEY NOTE BOOK NO.	

CHECKS		
INT.	DATE	REASON

F.A.P. RTE.	SECTION	COUNTY	TOTAL SHEETS	SHEET NO
681	(115RS-1	LIVINGSTON	279	191
STA. 172+75.00		TO STA. 173+00.00		
FED. ROAD DIST. NO.	ILLINOIS	FED. AID PROJECT		

CONTRACT NO. 66375

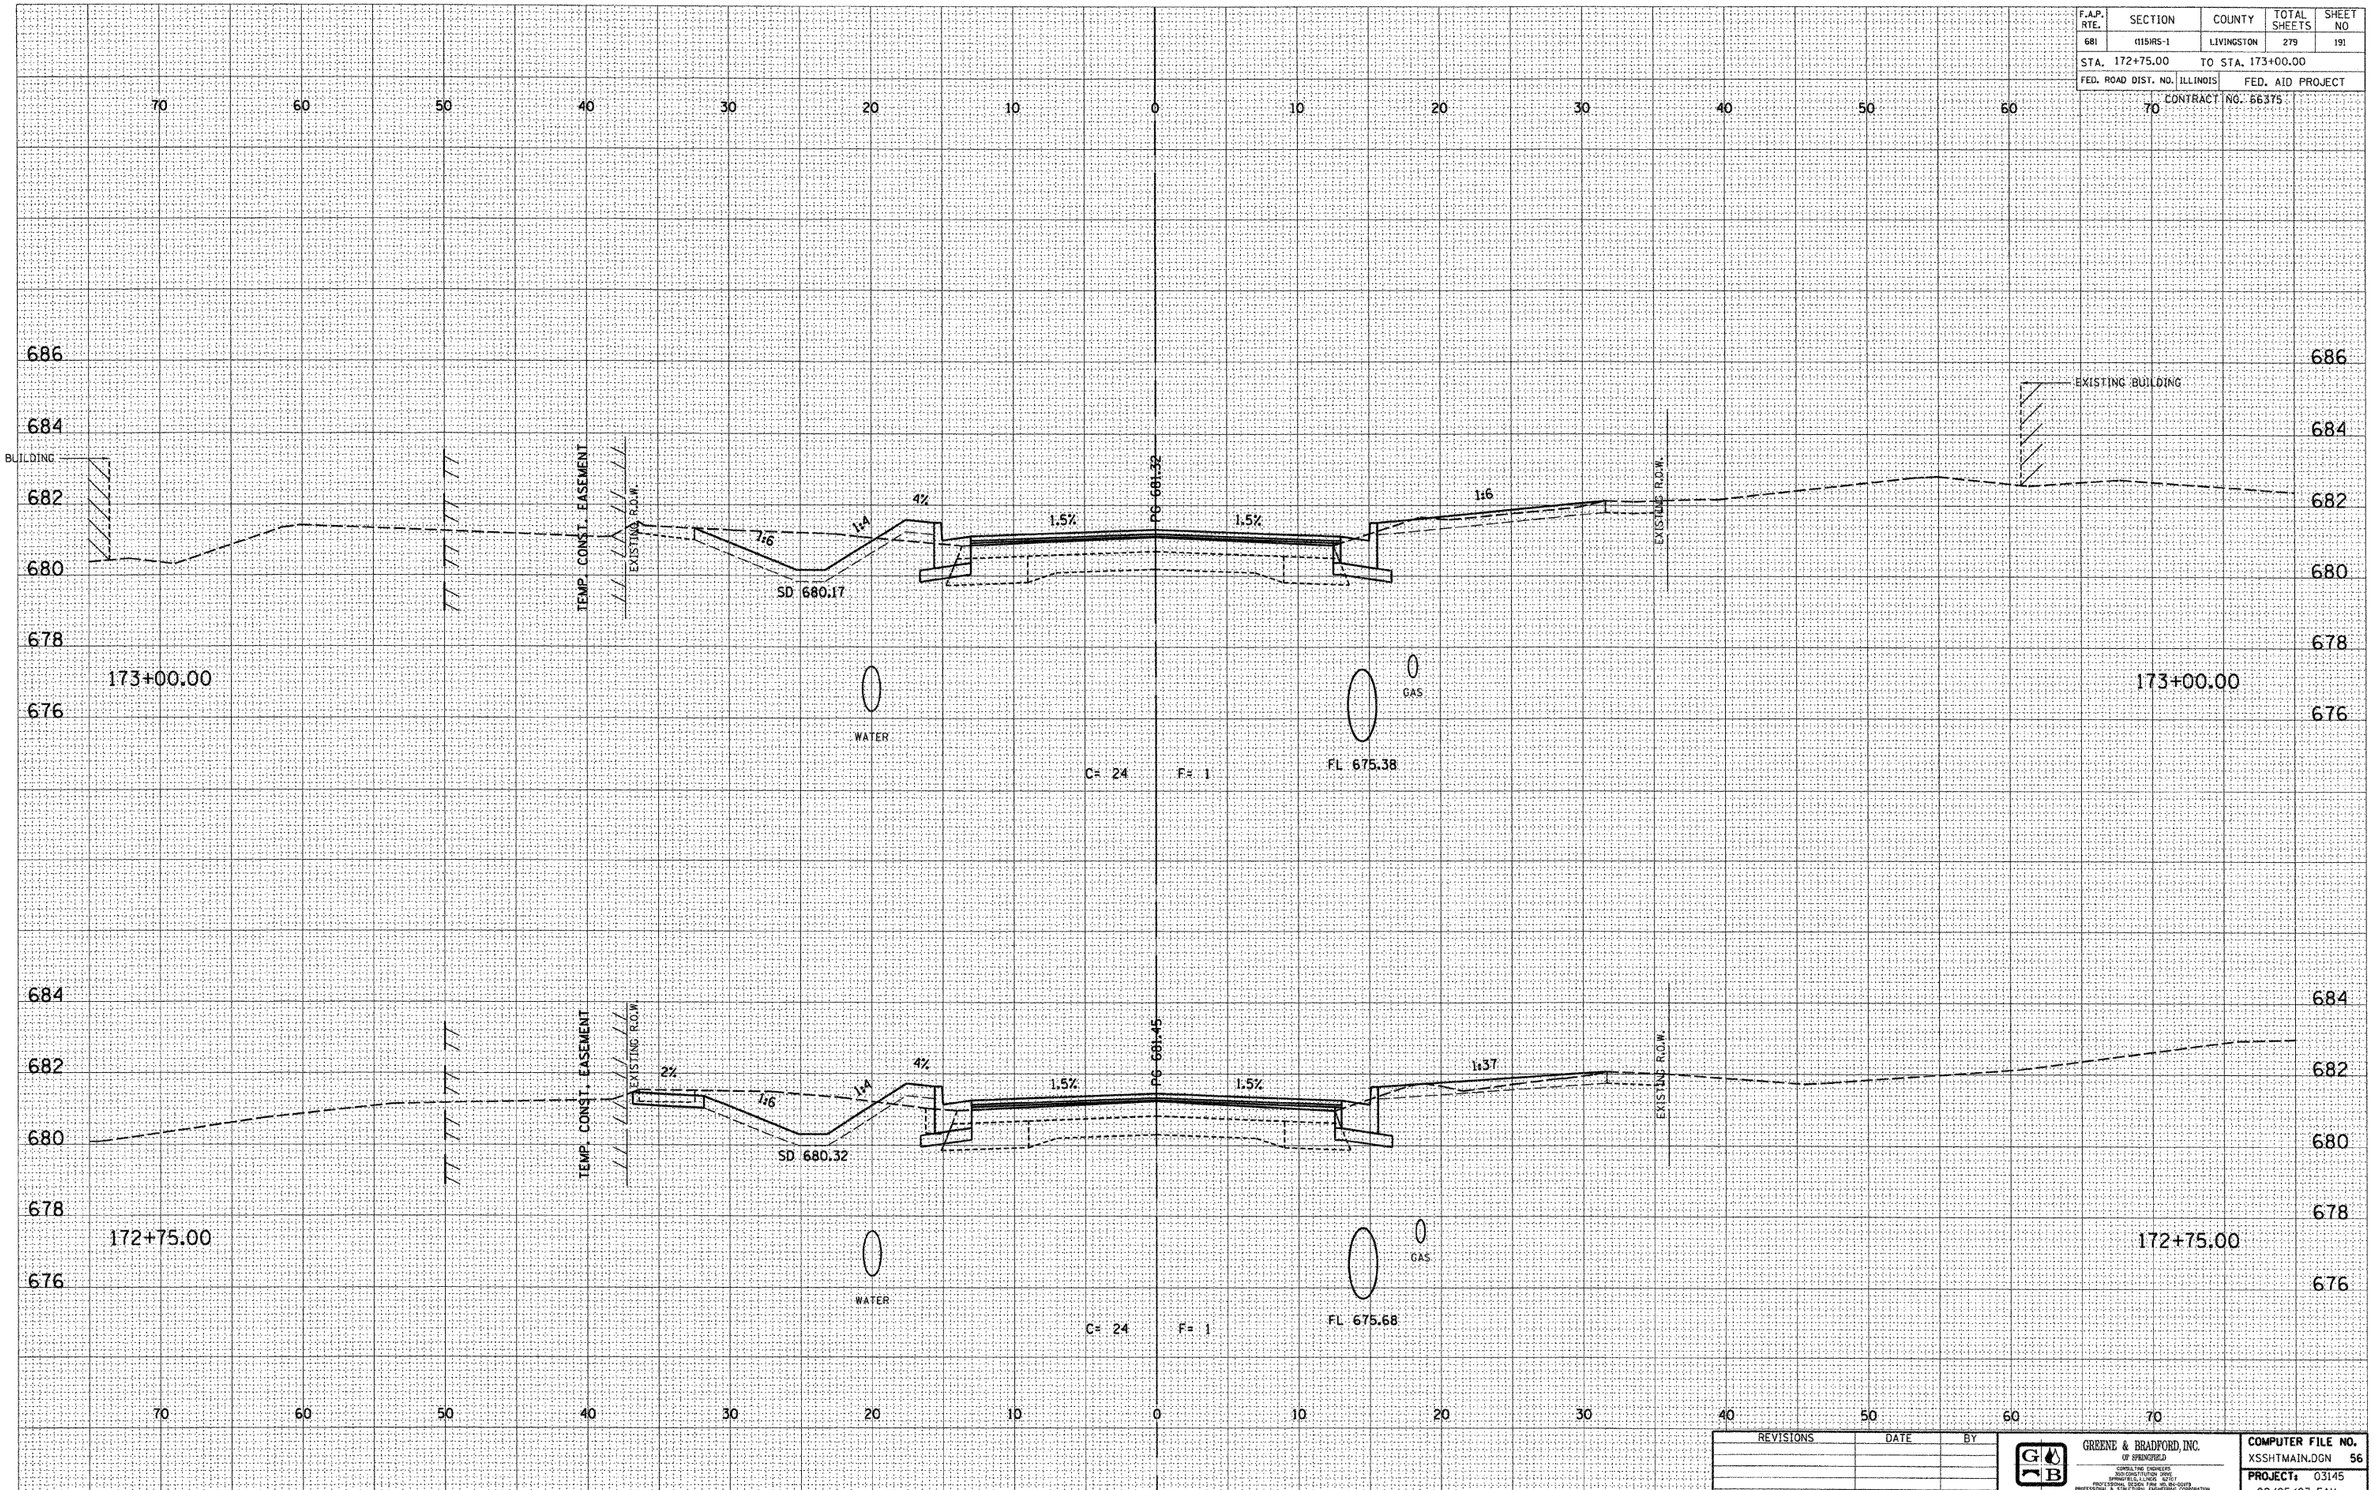

REVISIONS	DATE	BY

GREENE & BRADFORD, INC.
OF SPRINGFIELD
CONSULTING ENGINEERS
300 CONSTITUTION DRIVE
SPRINGFIELD, ILLINOIS 62707
PROFESSIONAL & STRUCTURAL ENGINEERING CORPORATION
PROFESSIONAL & STRUCTURAL ENGINEERING CORPORATION
(217) 793-3674, (217) 793-3677 FAX, e-mail: postmaster@gbspringfield.com

COMPUTER FILE NO.
XSSHTMAIN.DGN 56
PROJECT: 03145
09/05/07-FAV

E-XSEC 2:1 06/09/03

CROSS SECTIONS - FAP 681 (IL RTE. 116) LIVINGSTON COUNTY

STA. 172+75.00 TO STA. 173+00.00