DESIGN		
INT.	DATE	REASON

ORIGINAL SURVEY	BY	DATE
NOTE BOOK	SURVEYED	
NO.	PLOTTED	
	TEMPLATE	
	AREAS	
	AREAS CHECKED	

FINAL SURVEY	BY	DATE
NOTE BOOK	SURVEYED	
NO.	PLOTTED	
	TEMPLATE	
	AREAS	
	AREAS CHECKED	

PLOTS & CHECKS			
INT.	DATE	NO.	REASON

CHECKS		
INT.	DATE	REASON

F.A.P. RTE.	SECTION	COUNTY	TOTAL SHEETS	SHEET NO
681	(11)SIRS-1	LIVINGSTON	279	196
STA. 174+50.00	TO STA. 174+71.56			
FED. ROAD DIST. NO.	ILLINOIS	FED. AID PROJECT		
CONTRACT NO. 66375				

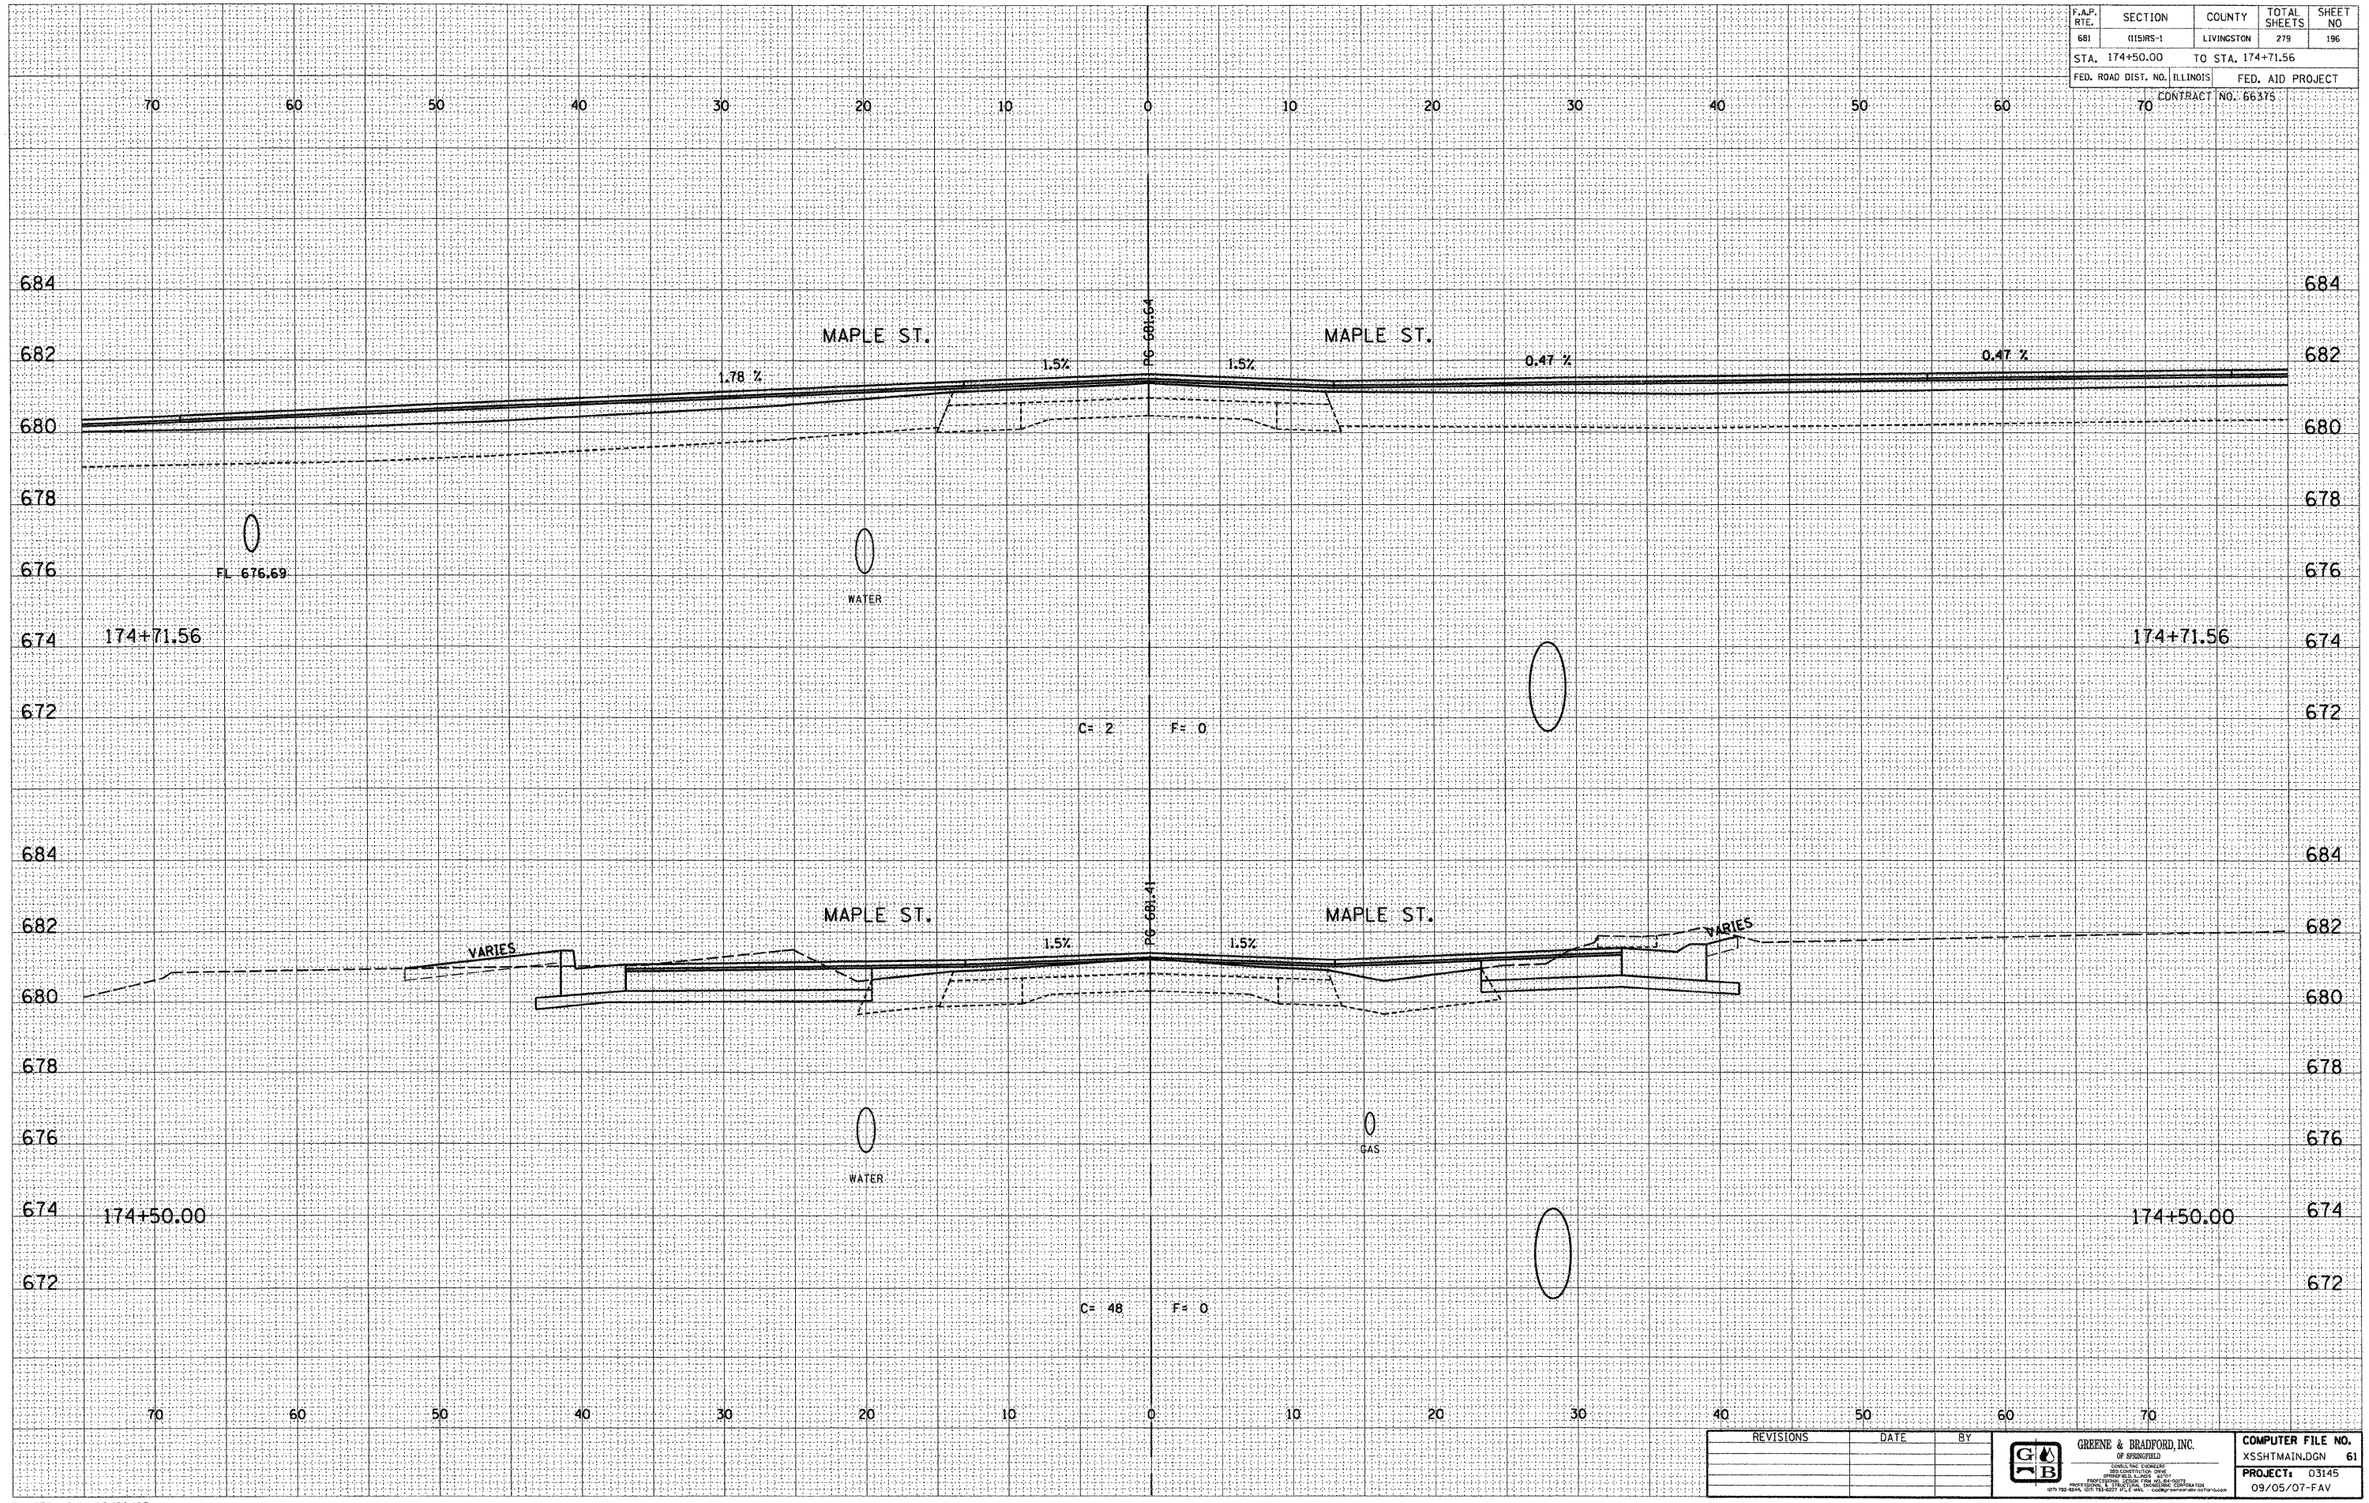

REVISIONS	DATE	BY

GREENE & BRADFORD, INC.
OF SPRINGFIELD
CONSULTING ENGINEERS
3800 CONSTITUTION DRIVE
SPRINGFIELD, ILLINOIS 62711
FROST-ARNETT COMPANY
PROFESSIONAL DESIGN CONSULTANTS
(217) 793-6244, (217) 793-6277 (F.A.X. MAIL)

COMPUTER FILE NO.	
XSSHTMAIN.DGN	61
PROJECT: 03145	
09/05/07-FAV	

E-XSEC 2:1 06/09/03

CROSS SECTIONS - FAP 681 (IL RTE. 116) LIVINGSTON COUNTY

STA. 174+50.00 TO STA. 174+71.56