CONTRACT NO. 70505

FAI RTE	SECTION	COUNTY	TOTAL SHEETS	SHEET NO.
74		MCLEAN	160	143
STA. 63+00.00		TO STA. 65+00.00		
FED. ROAD DIST. NO. _	ILLINOIS	FED. AID PROJECT		

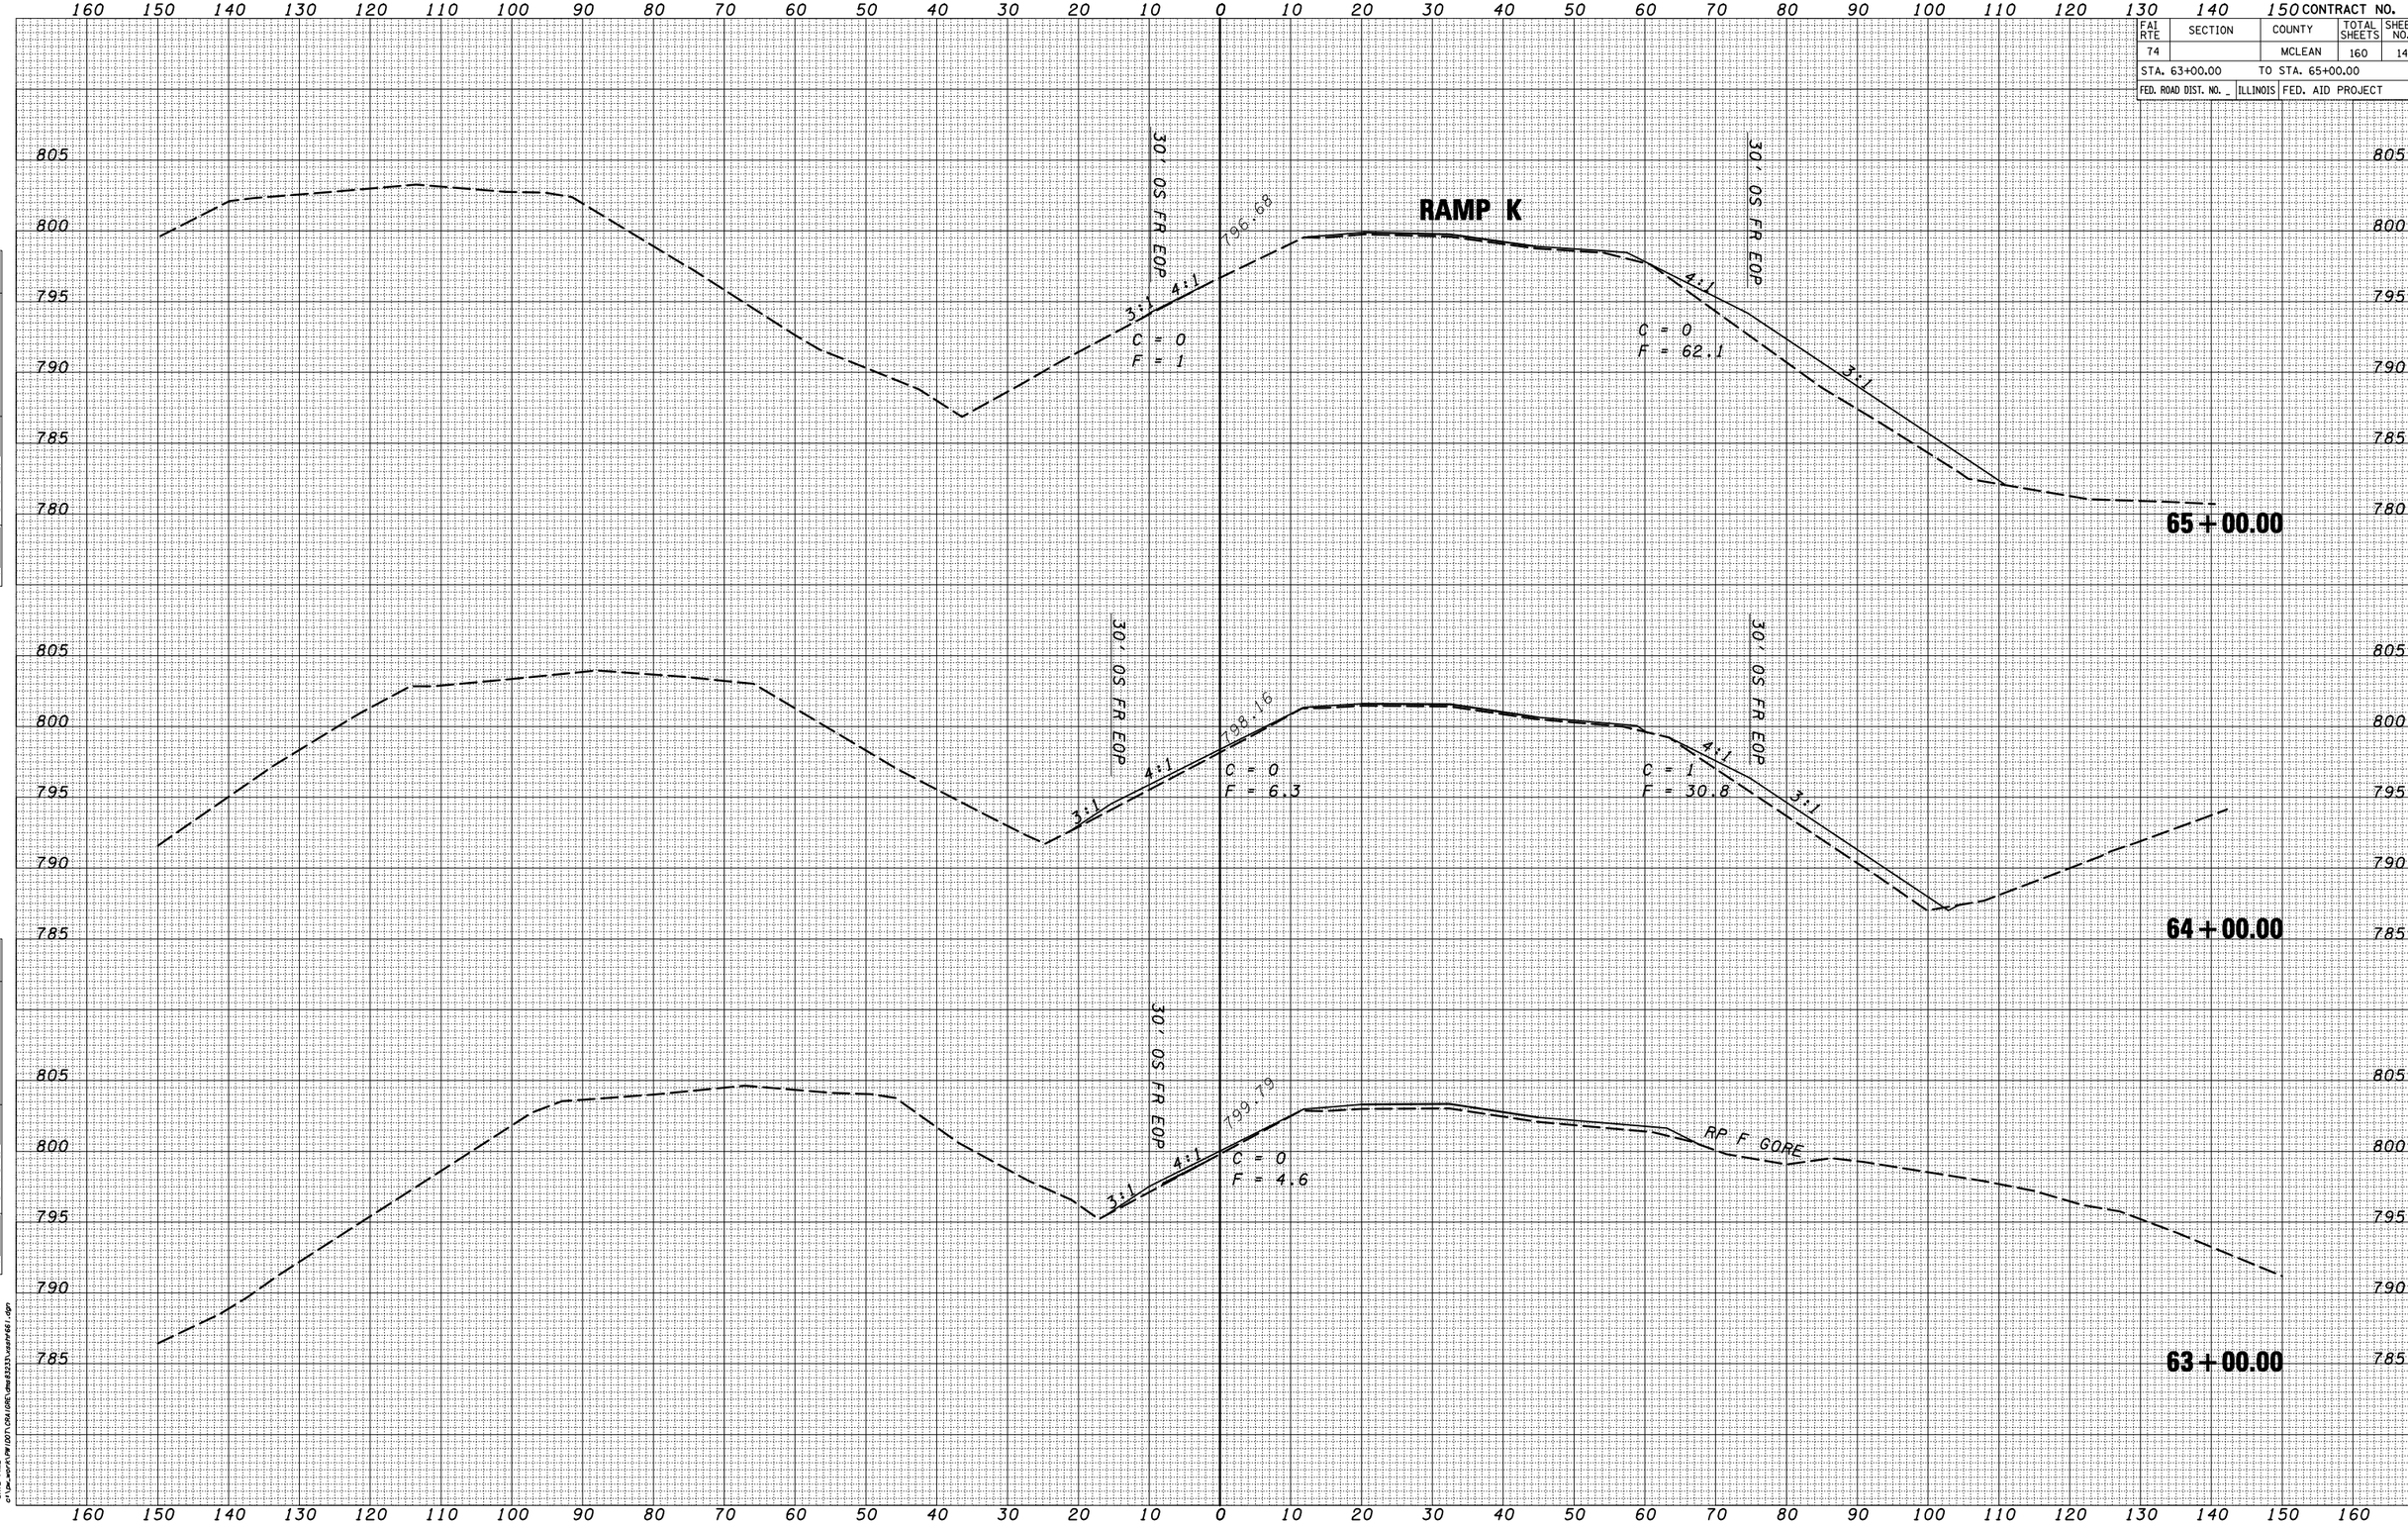

FINAL SURVEY		BY	DATE
NOTE BOOK	SURVEYED		
	PLOTTED		
	TRANSFERRED		
	AREAS		
NO.	AREAS CHECKED		

ORIGINAL SURVEY		BY	DATE
NOTE BOOK	SURVEYED		
	PLOTTED		
	TRANSFERRED		
	AREAS		
NO.	AREAS CHECKED		

DATE-TIME
c:\pw_work\pw_1207\ch1grd\grd\ms03323\wsdot96f61.dgn

RAMP K STA 63+00.00 to STA 65+00.00