CONTRACT NO. 70527

F.A.I. RTE.	SECTION	COUNTY	TOTAL SHEETS	SHEET NO.
74	(74,10-4,1)RS-1	•	69	17
STA. 1279+00		TO STA. 1294+00		
FED. ROAD DIST. NO.	ILLINOIS	FED. AID PROJECT		

• PIATT & CHAMPAIGN

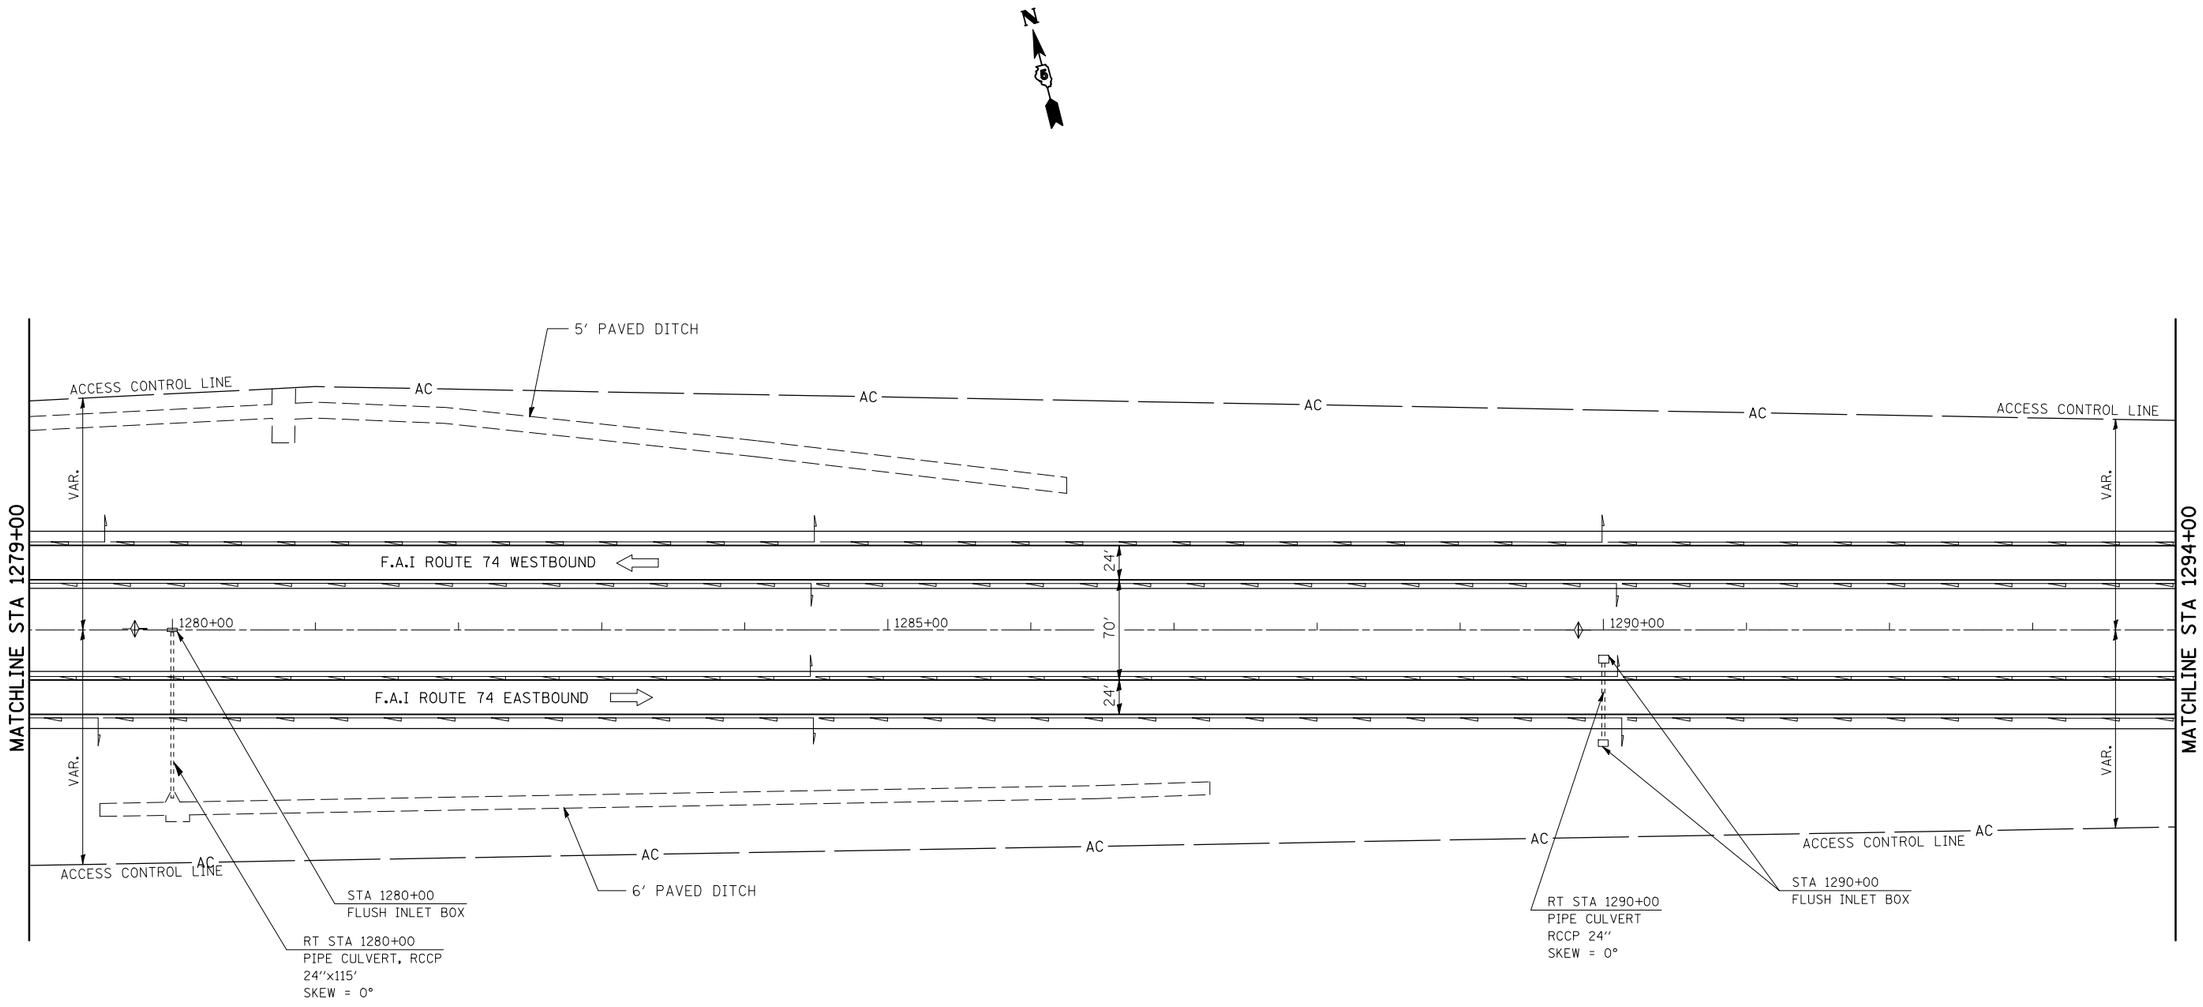

1"=50'

0' 10' 20' 30' 40' 50' 100' 150'

ILLINOIS DEPARTMENT OF TRANSPORTATION

PLAN VIEW

F.A.I. ROUTE 74
SECTION (74,10-4,1)RS-1
PIATT & CHAMPAIGN COUNTIES

SCALE: 1" = 50'
DATE: 04/30/07

DRAWN BY: JRP
CHECKED BY

PLOT DATE = 2/5/2009
FILE NAME = c:\pw_work\PWIDOT\SHERERJM\dms88088\70527REFERENCE.DGN
PLOT SCALE = 100.0024 ' / IN.
USER NAME = shererjm