CONTRACT NO. 70527

F.A.I RTE.	SECTION	COUNTY	TOTAL SHEETS	SHEET NO.
74	(74,10-4,1)RS-1	•	69	43
STA. 1323+95.00	TO STA. 1324+25.00			
FED. ROAD DIST. NO.	ILLINOIS	FED. AID PROJECT		

• PIATT & CHAMPAIGN

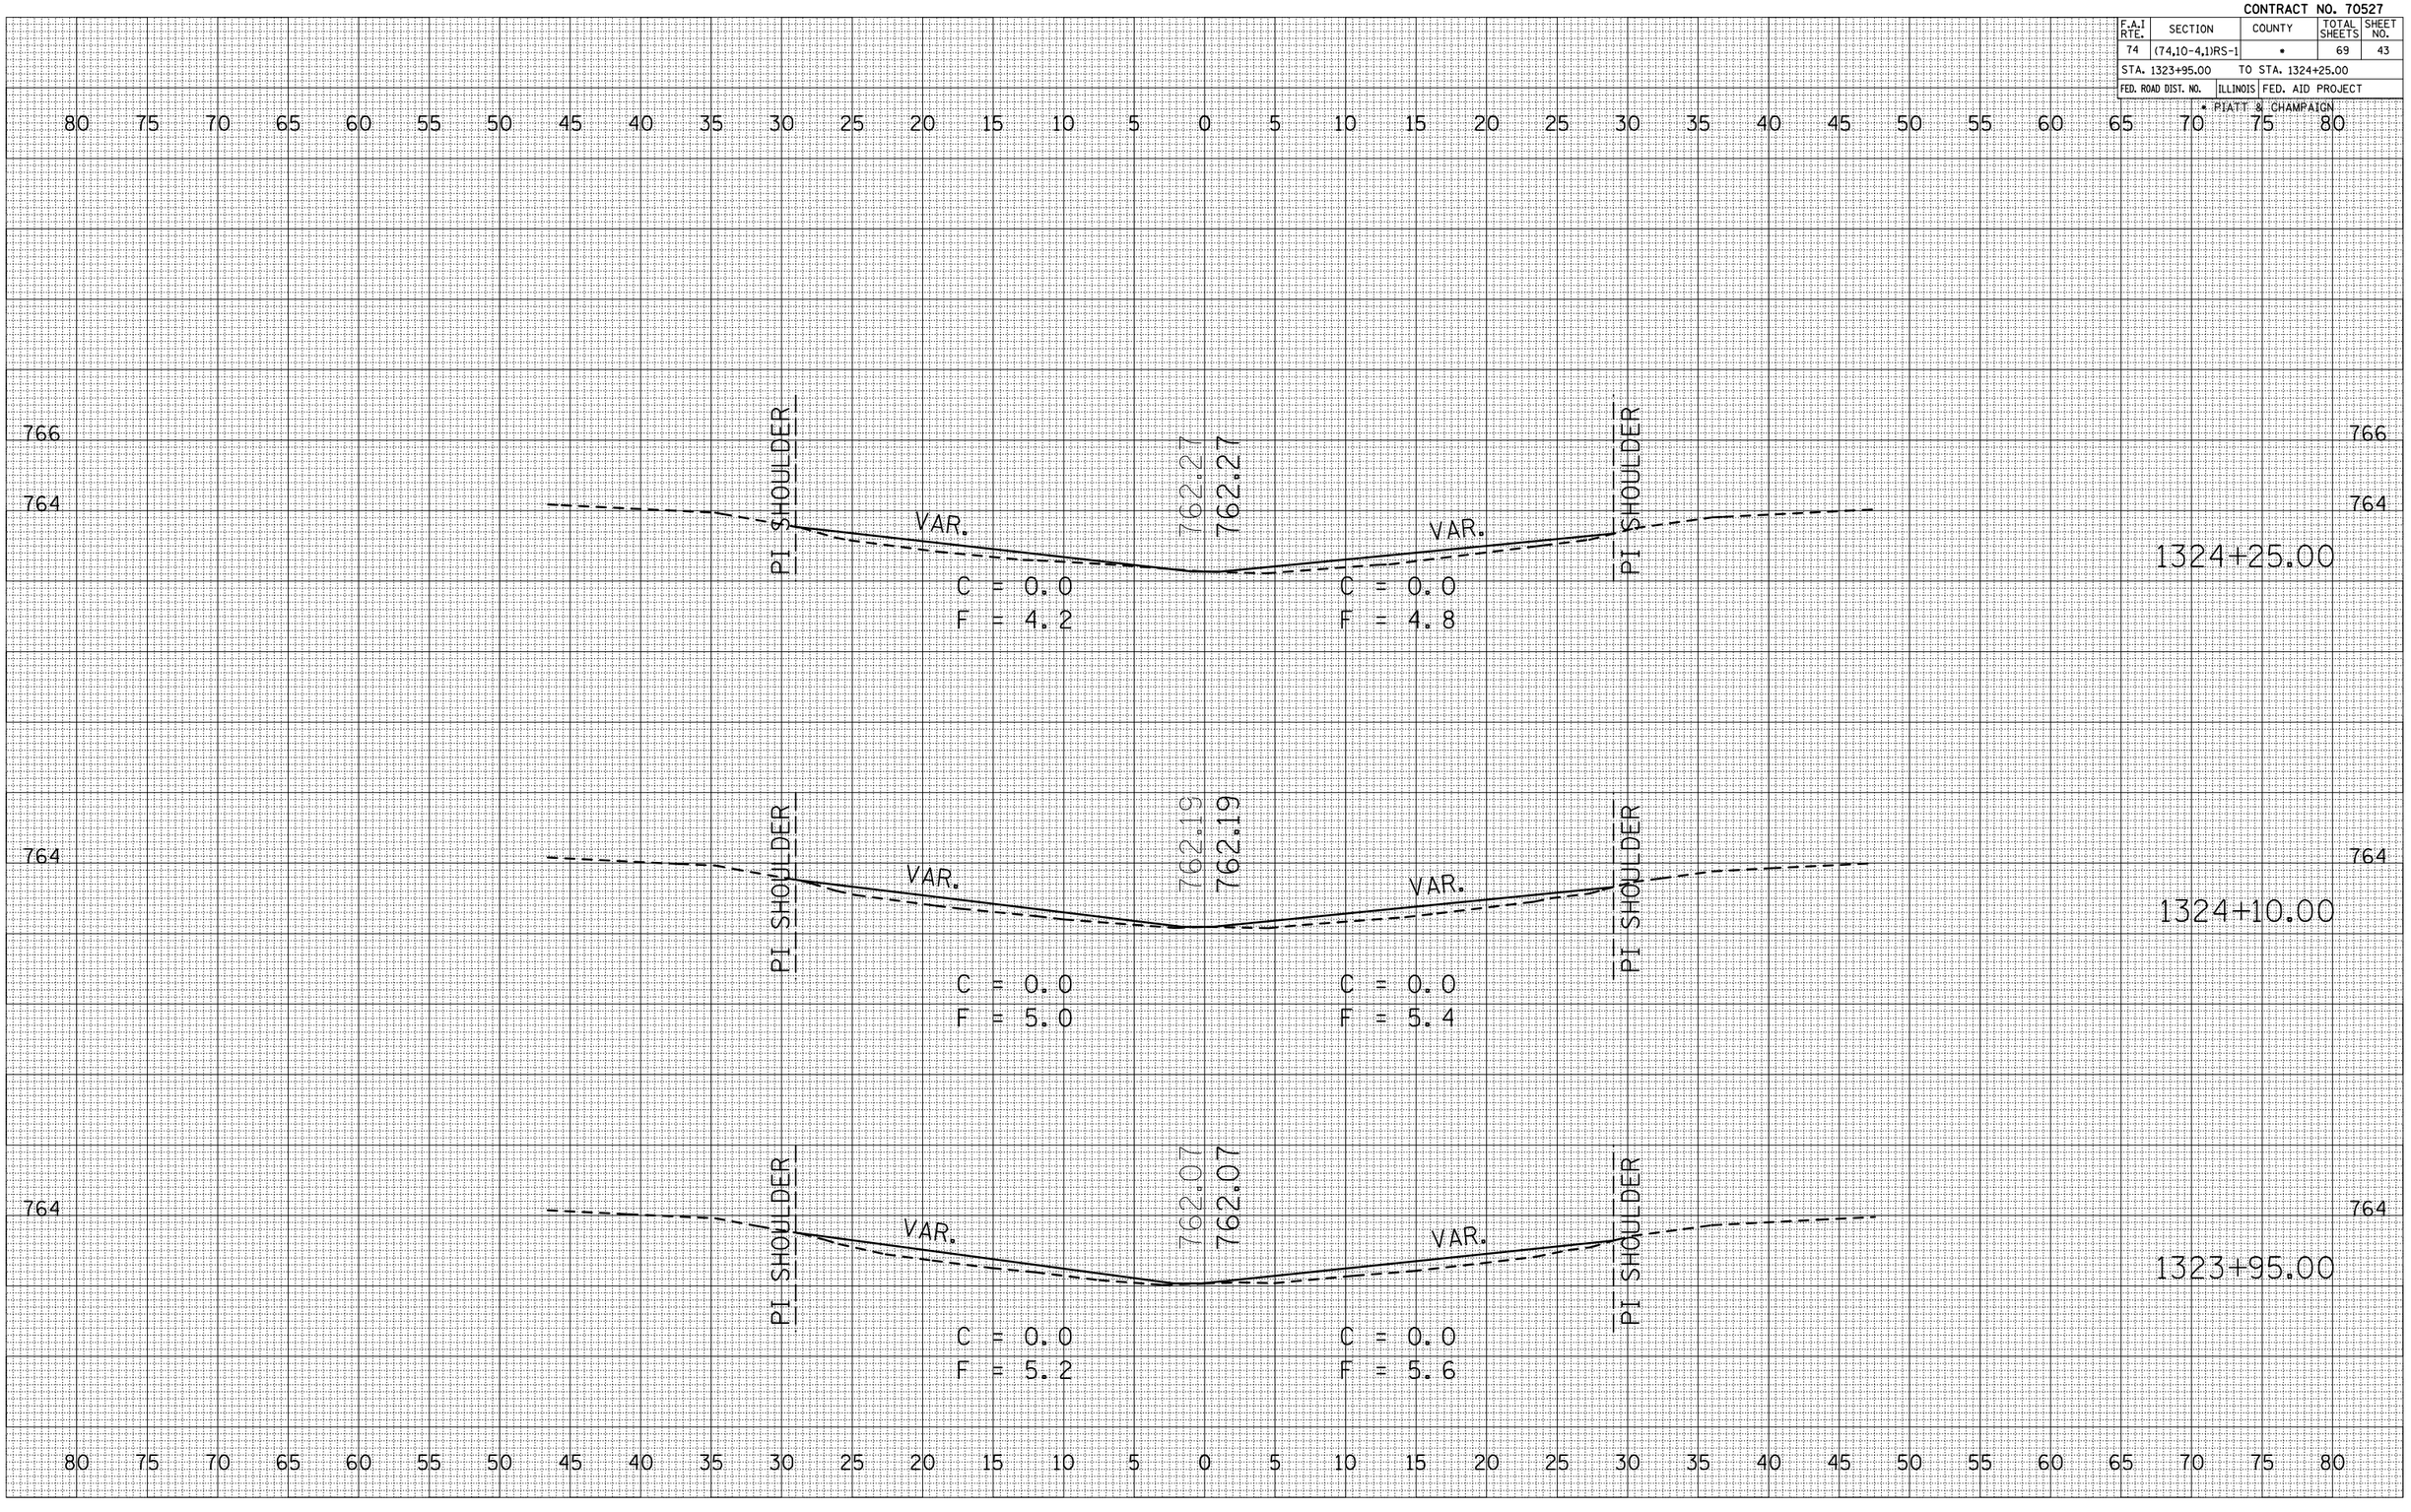

FINAL SURVEY		BY	DATE
	SURVEYED		
	PLOTTED		
	TRAVERSE		
NOTE BOOK	AREAS		
	AREAS CHECKED		
NO.			

ORIGINAL SURVEY		BY	DATE
	SURVEYED		
	PLOTTED		
	TRAVERSE		
	AREAS		
	AREAS CHECKED		
NO.			

PLOT DATE = 2/3/2009
FILE NAME = c:\pw_work\PWIDOT\SHERERJM\dms88886\70527_sht_plan.dgn
PLOT SCALE = 10.5982 ' / IN.
USER NAME = sherer_jm