F.A.I. RTE.	SECTION	COUNTY	TOTAL SHEETS	SHEET NO.
172	*	ADAMS	108	51
STA. 233+23.31		TO STA.248+58.31		
FED. ROAD DIST. NO. 6	ILLINOIS	FED. AID PROJECT		

*** (1-5)RS-1; (1-6)RS**
CONTRACT NO. 72694

N

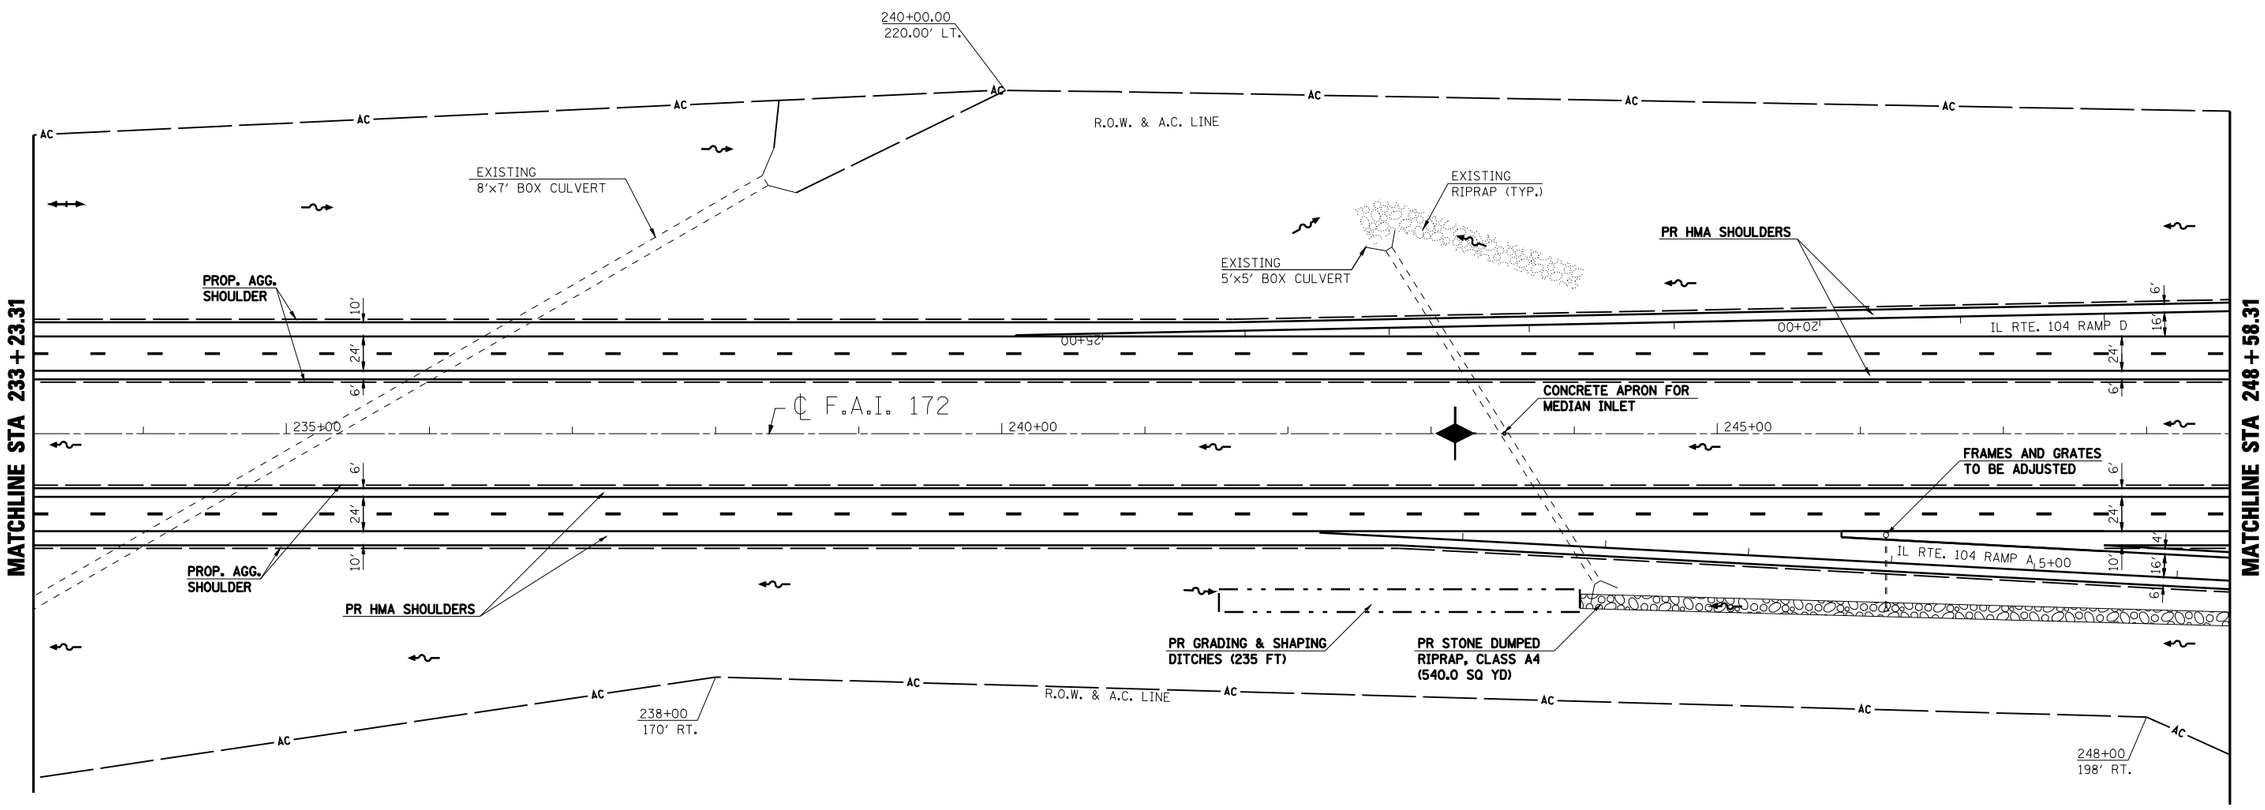

50 0 50 100
SCALE IN FEET

- INLET & PIPE PROTECTION
- HMA SURFACE REMOVAL - BUTT JOINT
- PCC SURFACE REMOVAL - BUTT JOINT
- HEAVY DUTY EXCELISIOR BLANKET
- TEMPORARY DITCH CHECK (AGG. EROS. CONTROL)
- DITCH FLOW LINE

REVISIONS NAME	DATE

ILLINOIS DEPARTMENT OF TRANSPORTATION

PLAN SHEET

STA. 233+23.31 TO STA. 248+58.31

F.A.I. 172
ADAMS COUNTY

SCALE: VERT. HORIZ.
DATE 08/09/04
DRAWN BY JJS
CHECKED BY LLQ