F.A.P. RTE.	SECTION	COUNTY	TOTAL SHEETS	SHEET NO.
310	43RS-3;87-1RS-2	SCHUYLER	39	23
FED. ROAD DIST. NO.	ILLINOIS	FED. AID PROJECT		

CONTRACT 72772

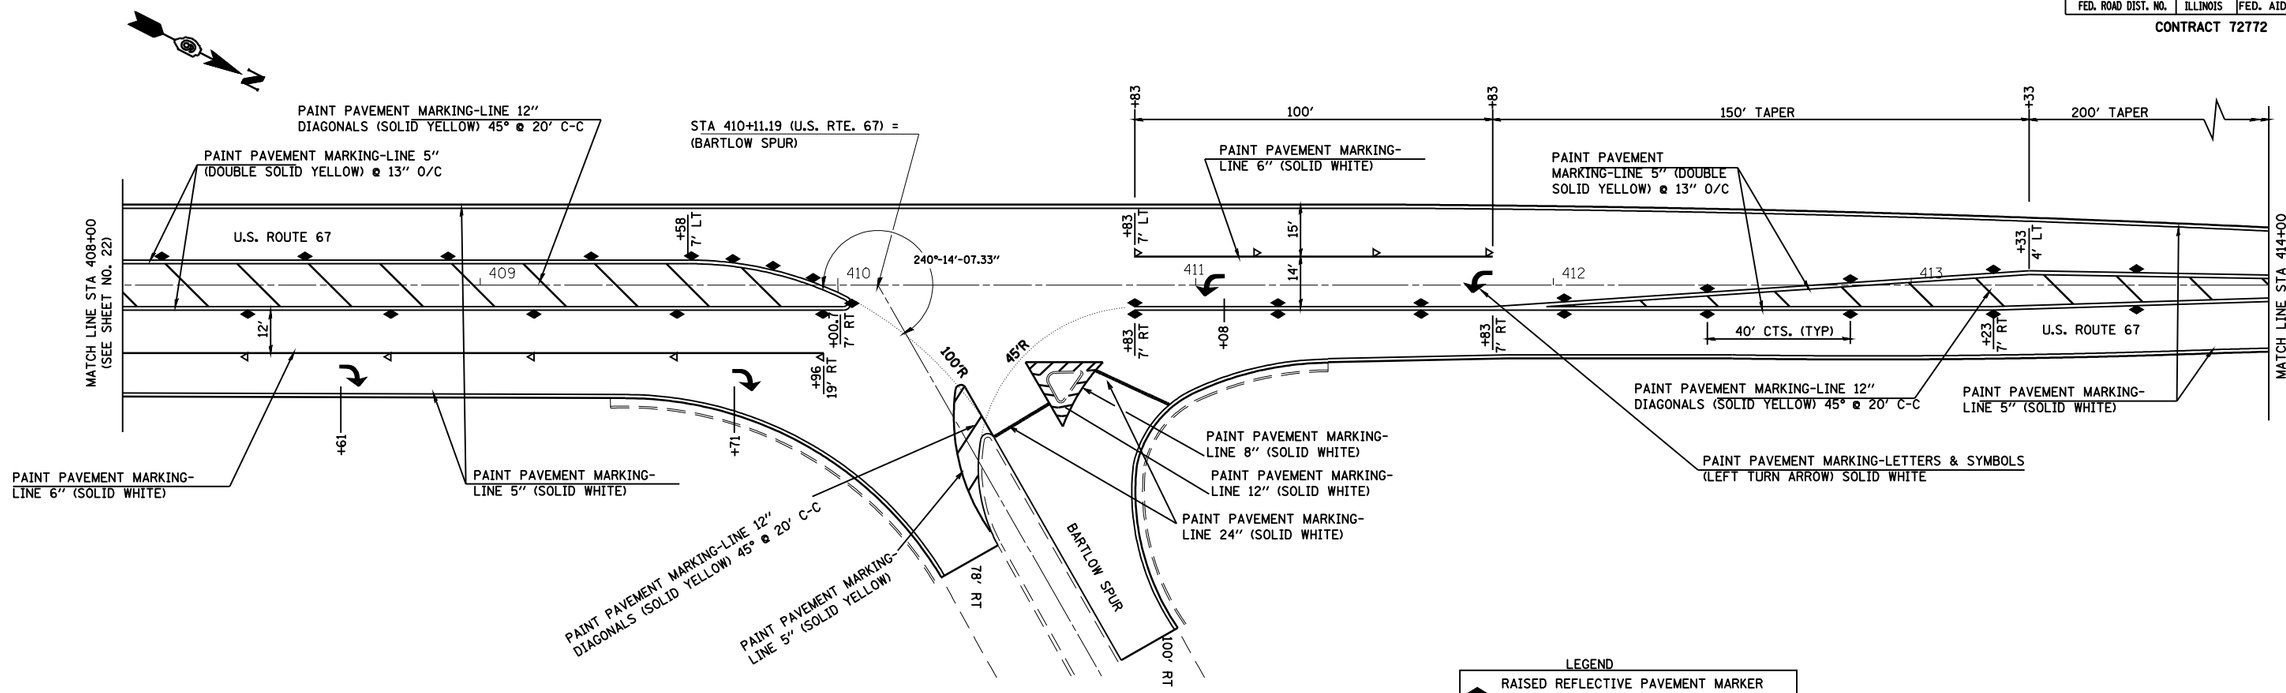

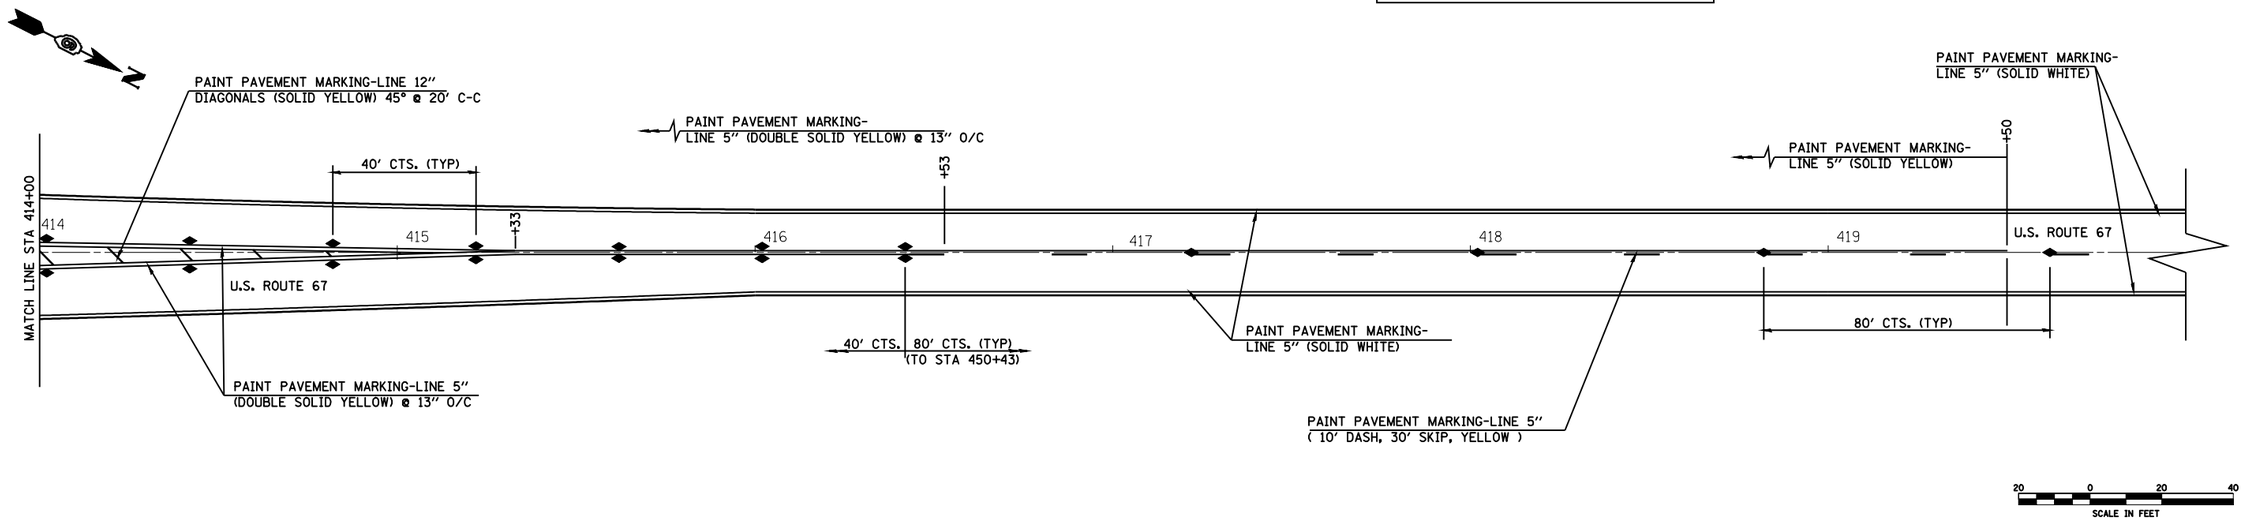

ILLINOIS DEPARTMENT OF TRANSPORTATION

PROPOSED PAVEMENT MARKING DETAILS

F.A.P. ROUTE 310 (U.S. 67)
SECTION 43RS-3; 87-1RS-2
SCHUYLER COUNTY

cs:pw_work$PWIDOT$LAUGHLINRL$dms23072$PAVEMARK.dgn
Feb-06-2009 02:20:30PM
*REF-
*REF-
*REF-
*REF-
*REF-