FINAL SURVEY		BY	DATE
NOTE BOOK	SURVEYED		
NO.	PLOTTED		
	TEMPLATE		
	AREAS		
	AREAS CHECKED		

ORIGINAL SURVEY		BY	DATE
NOTE BOOK	SURVEYED		
NO.	PLOTTED		
	TEMPLATE		
	AREAS		
	AREAS CHECKED		

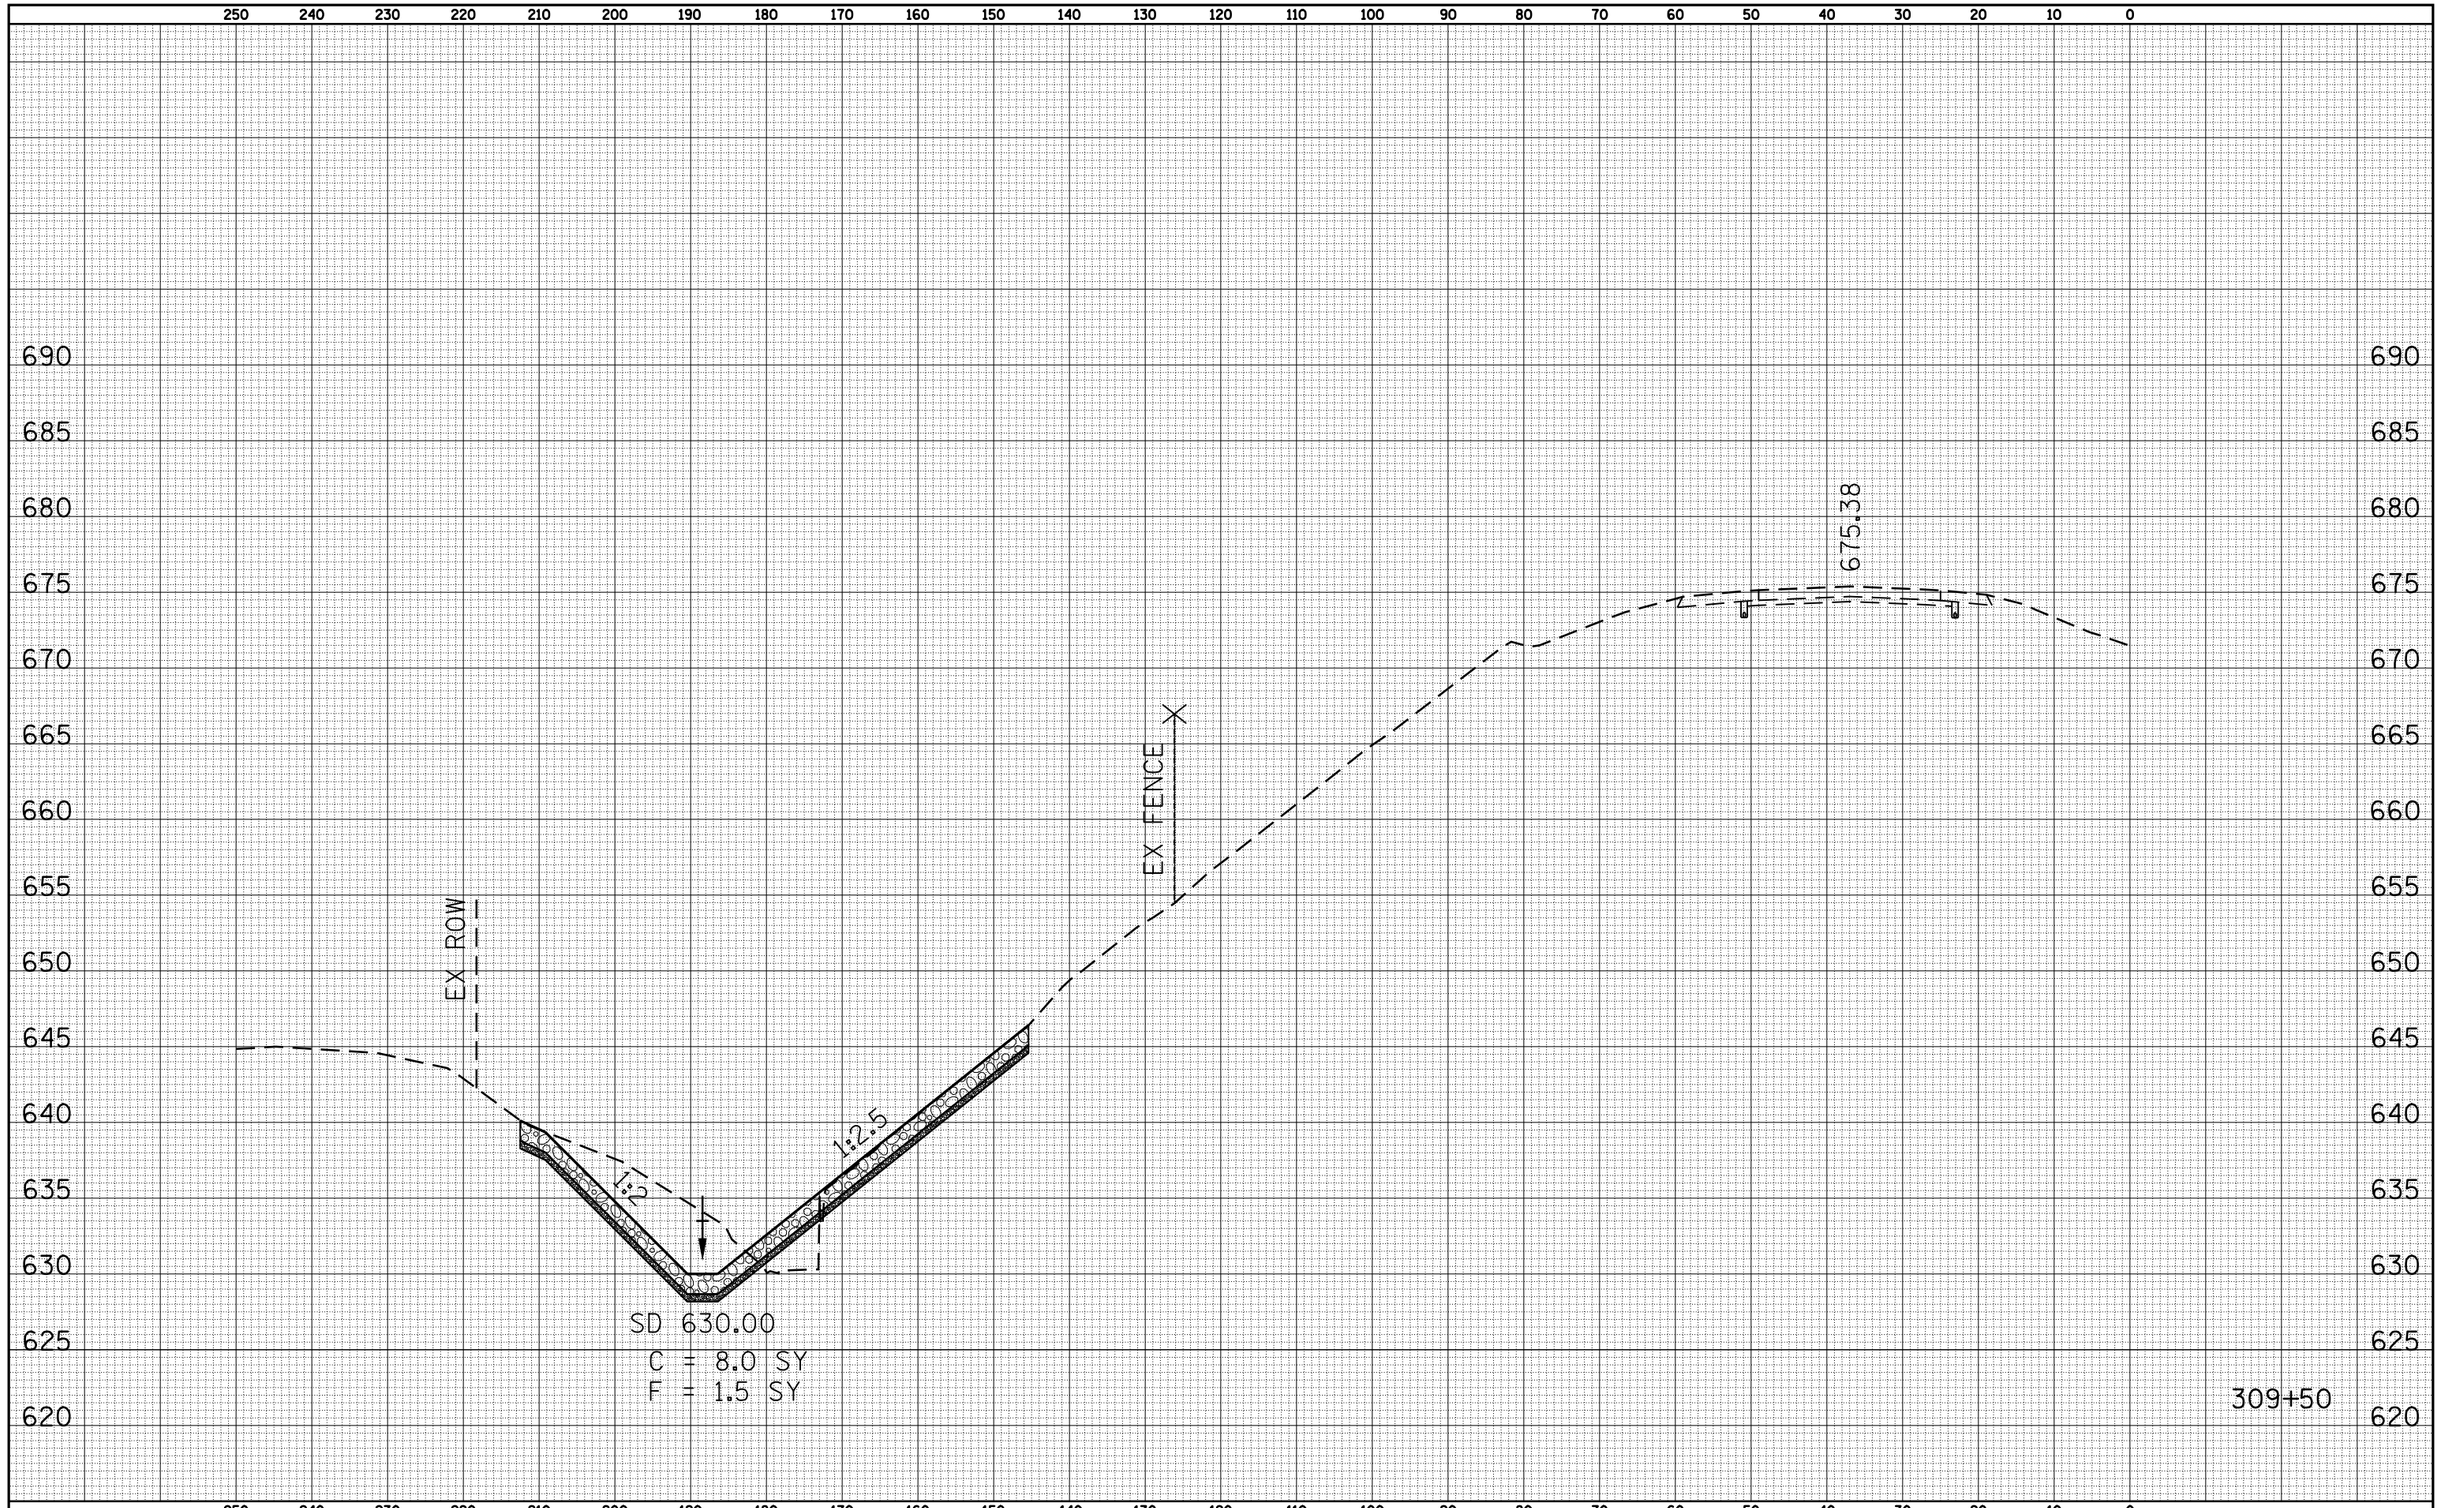

FILE NAME = c:\pw_work\PWIDOT\LAUGHLINRL\dms23418\Mainline Sheets.dgn	USER NAME = laughlinrl	DESIGNED -	REVISED -	**STATE OF ILLINOIS DEPARTMENT OF TRANSPORTATION**	**FAP RTE 745 (IL 104) CROSS SECTION SHEET**
	PLOT SCALE = 20.0000 ' / IN.	CHECKED -	REVISED -		SCALE: 1"=10' | SHEET NO. 2 OF 6 SHEETS | STA. 309+50 TO STA.
	PLOT DATE = Jan-23-2009 11:54:37AM	DRAWN -	REVISED -		
		CHECKED -	REVISED -		

F.A. RTE.	SECTION	COUNTY	TOTAL SHEETS	SHEET NO.
745	103(RS-12), 104(RS-5)	ADAMS	109	90
		CONTRACT NO. 72877		
FED. ROAD DIST. NO.	ILLINOIS	FED. AID PROJECT		