CONTRACT NO. 72923

F.A.P. RTE.	SECTION	COUNTY	TOTAL SHEETS	SHEET NO.
753	•	MORGAN	137	51
STA.		TO STA.		
FED. ROAD DIST. NO.	ILLINOIS	FED. AID PROJECT		

• 128RS-3, 139RS-3

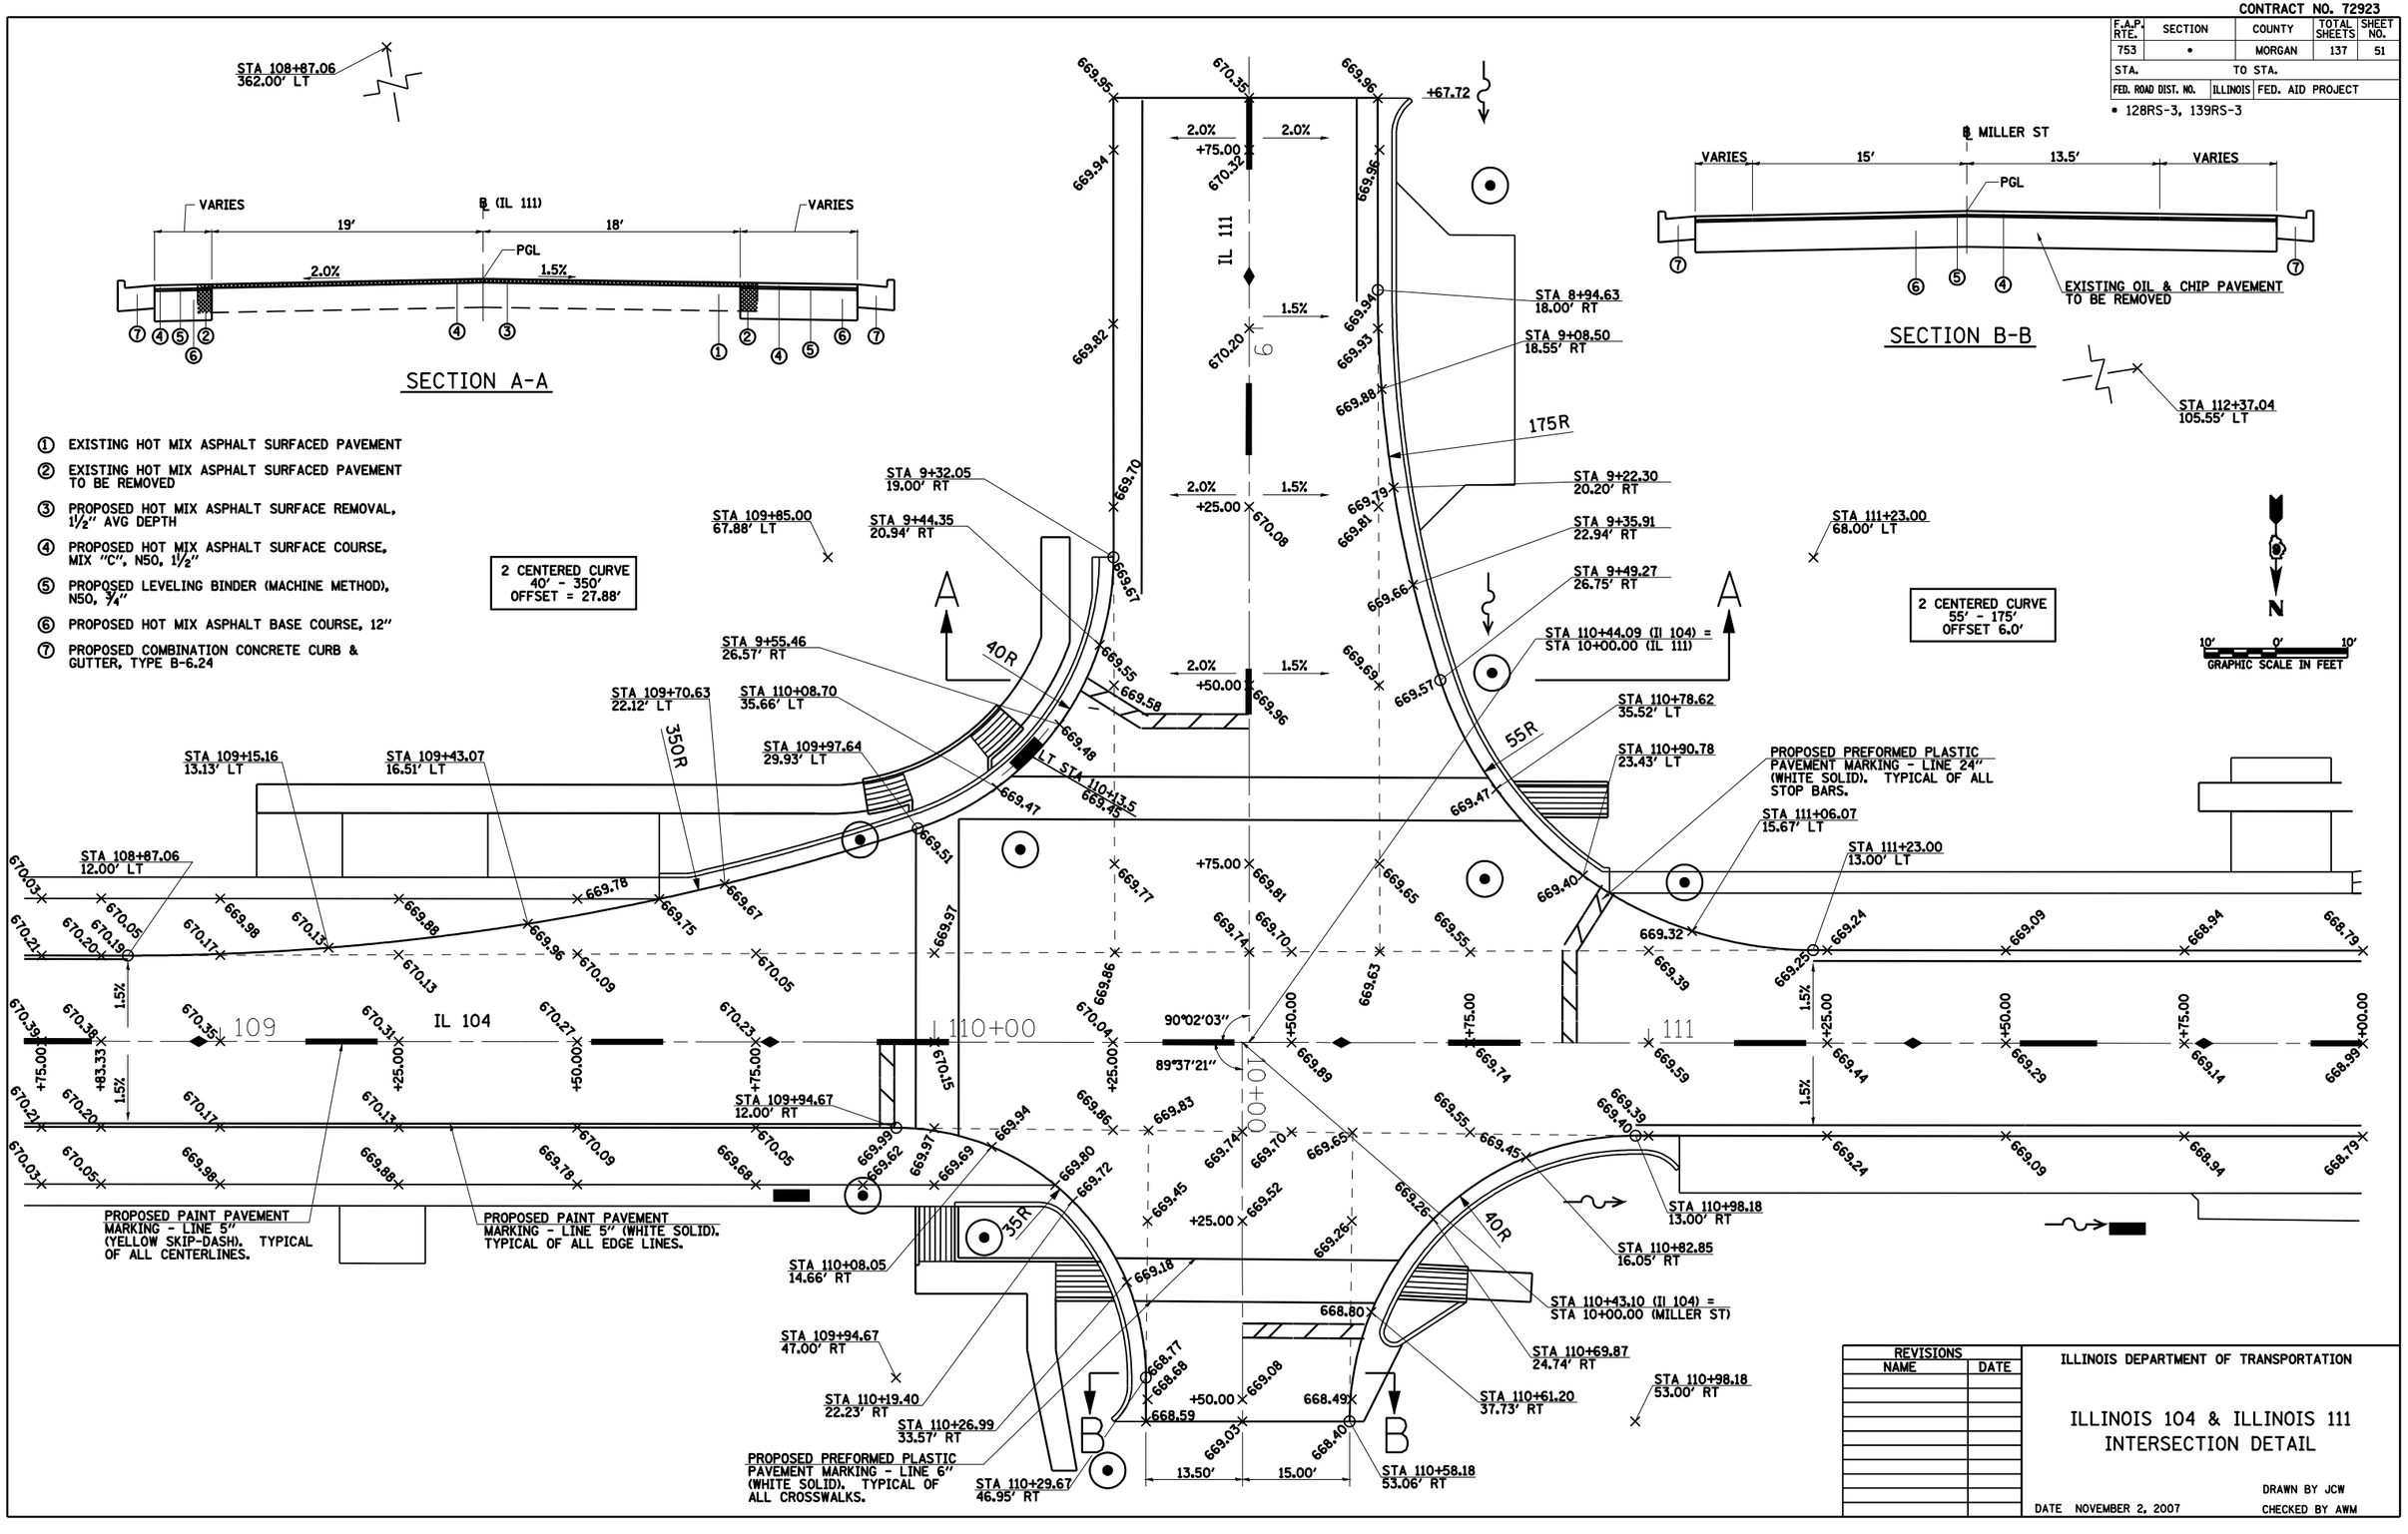

REVISIONS	
NAME	DATE

ILLINOIS DEPARTMENT OF TRANSPORTATION

ILLINOIS 104 & ILLINOIS 111 INTERSECTION DETAIL

DATE NOVEMBER 2, 2007

DRAWN BY JCW

CHECKED BY AWM

PLOT DATE = Jan-16-2009 8:44:51AM
FILE NAME = S:\CADD\72923 (D9854784)\D8547841\Consultant Data\Hutchison\Hutchison_Final\2447-101001.dgn
PLOT SCALE = 211.765 / IN.
USER NAME = Douglas-J