EXISTING TYPICAL CROSS SECTION
S.N. 092–0048

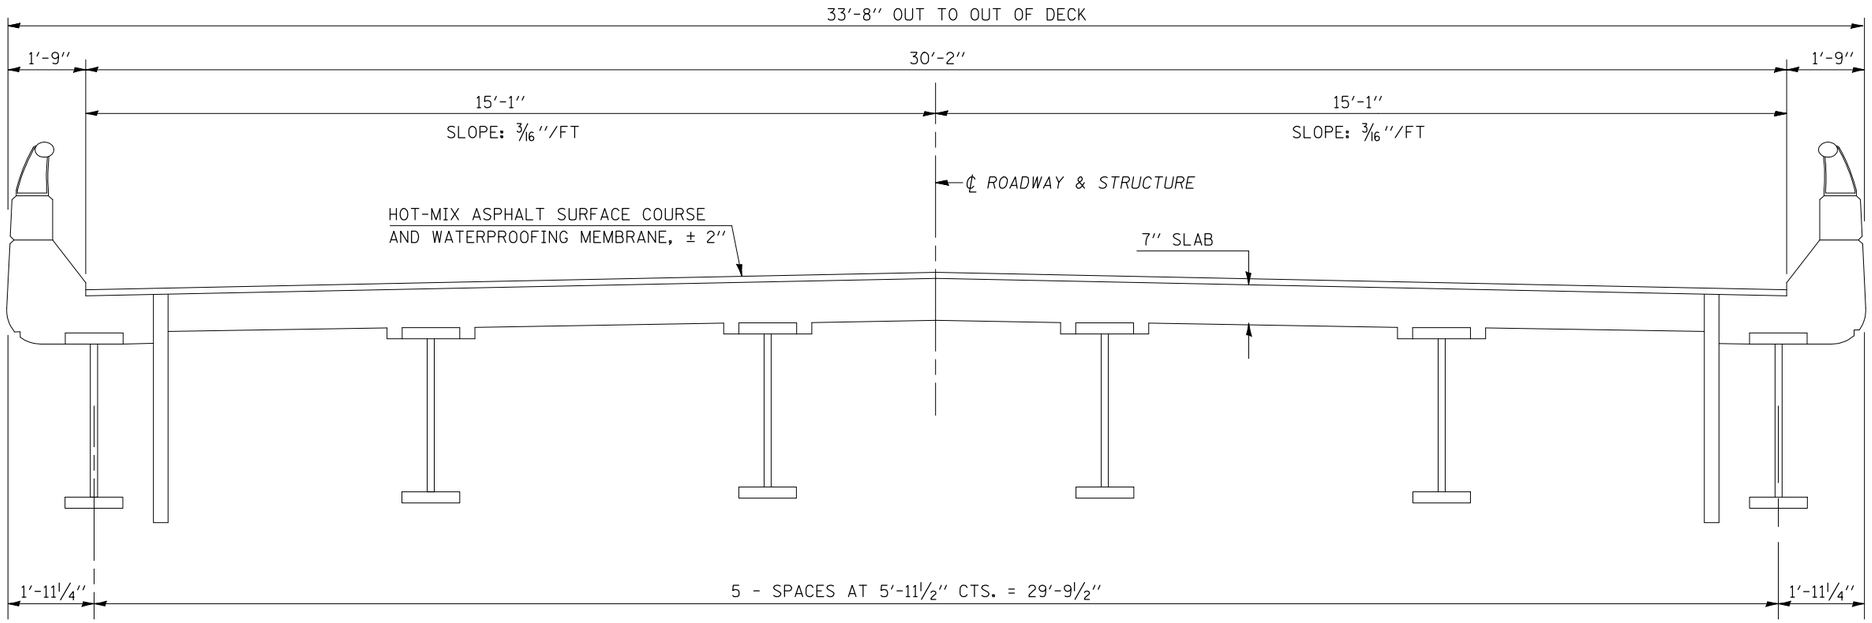

PROPOSED TYPICAL CROSS SECTION
S.N. 092–0048

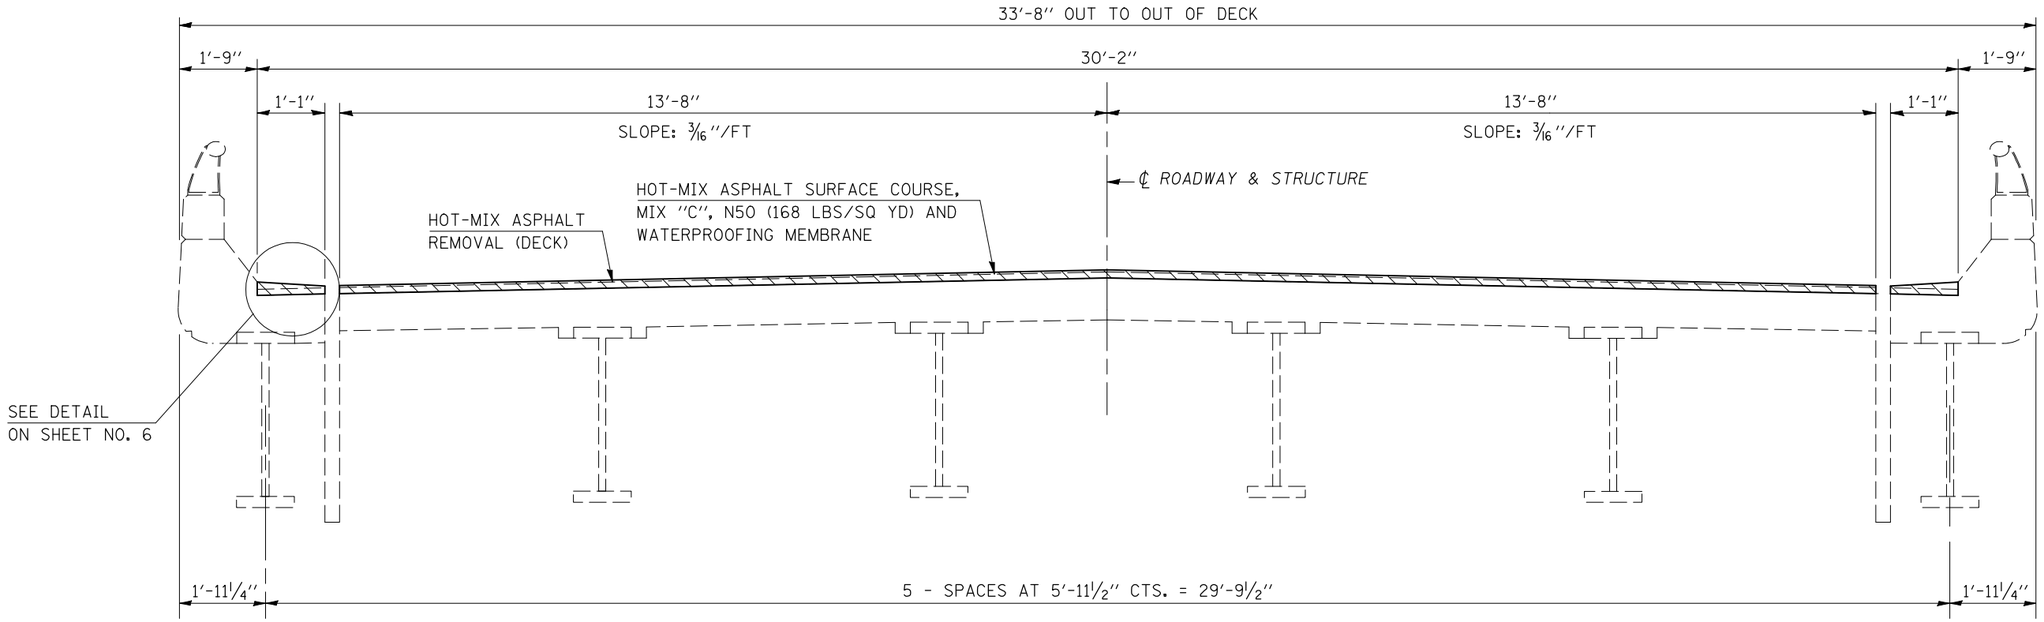

FILE NAME = c:\pw_work\PWIDOT\CEARLOCKJD\dms87656\D590866-Hyd.dgn	USER NAME = cearlockjd	DESIGNED - SC	REVISED -
		DRAWN - JP	REVISED -
	PLOT SCALE = 40.0000 ′ / IN.	CHECKED -	REVISED -
	PLOT DATE = 2/6/2009	DATE - 12-16-08	REVISED -

STATE OF ILLINOIS
DEPARTMENT OF TRANSPORTATION

EXISTING & PROPOSED TYPICAL CROSS SECTION S.N. 092–0048

SCALE: NA | SHEET NO. 2 OF 17 SHEETS | STA. | TO STA.

F.A.P. RTE.	SECTION	COUNTY	TOTAL SHEETS	SHEET NO.
697	46RS-8&1RS-2&46BDR	VERMILION	75	41
		CONTRACT NO. 90866		
FED. ROAD DIST. NO.	ILLINOIS	FED. AID PROJECT		