FINAL SURVEY	NOTE BOOK	NO.
SURVEYED		
PLOTTED		
TEMPLATE		
AREAS		
AREAS CHECKED		

BY	DATE

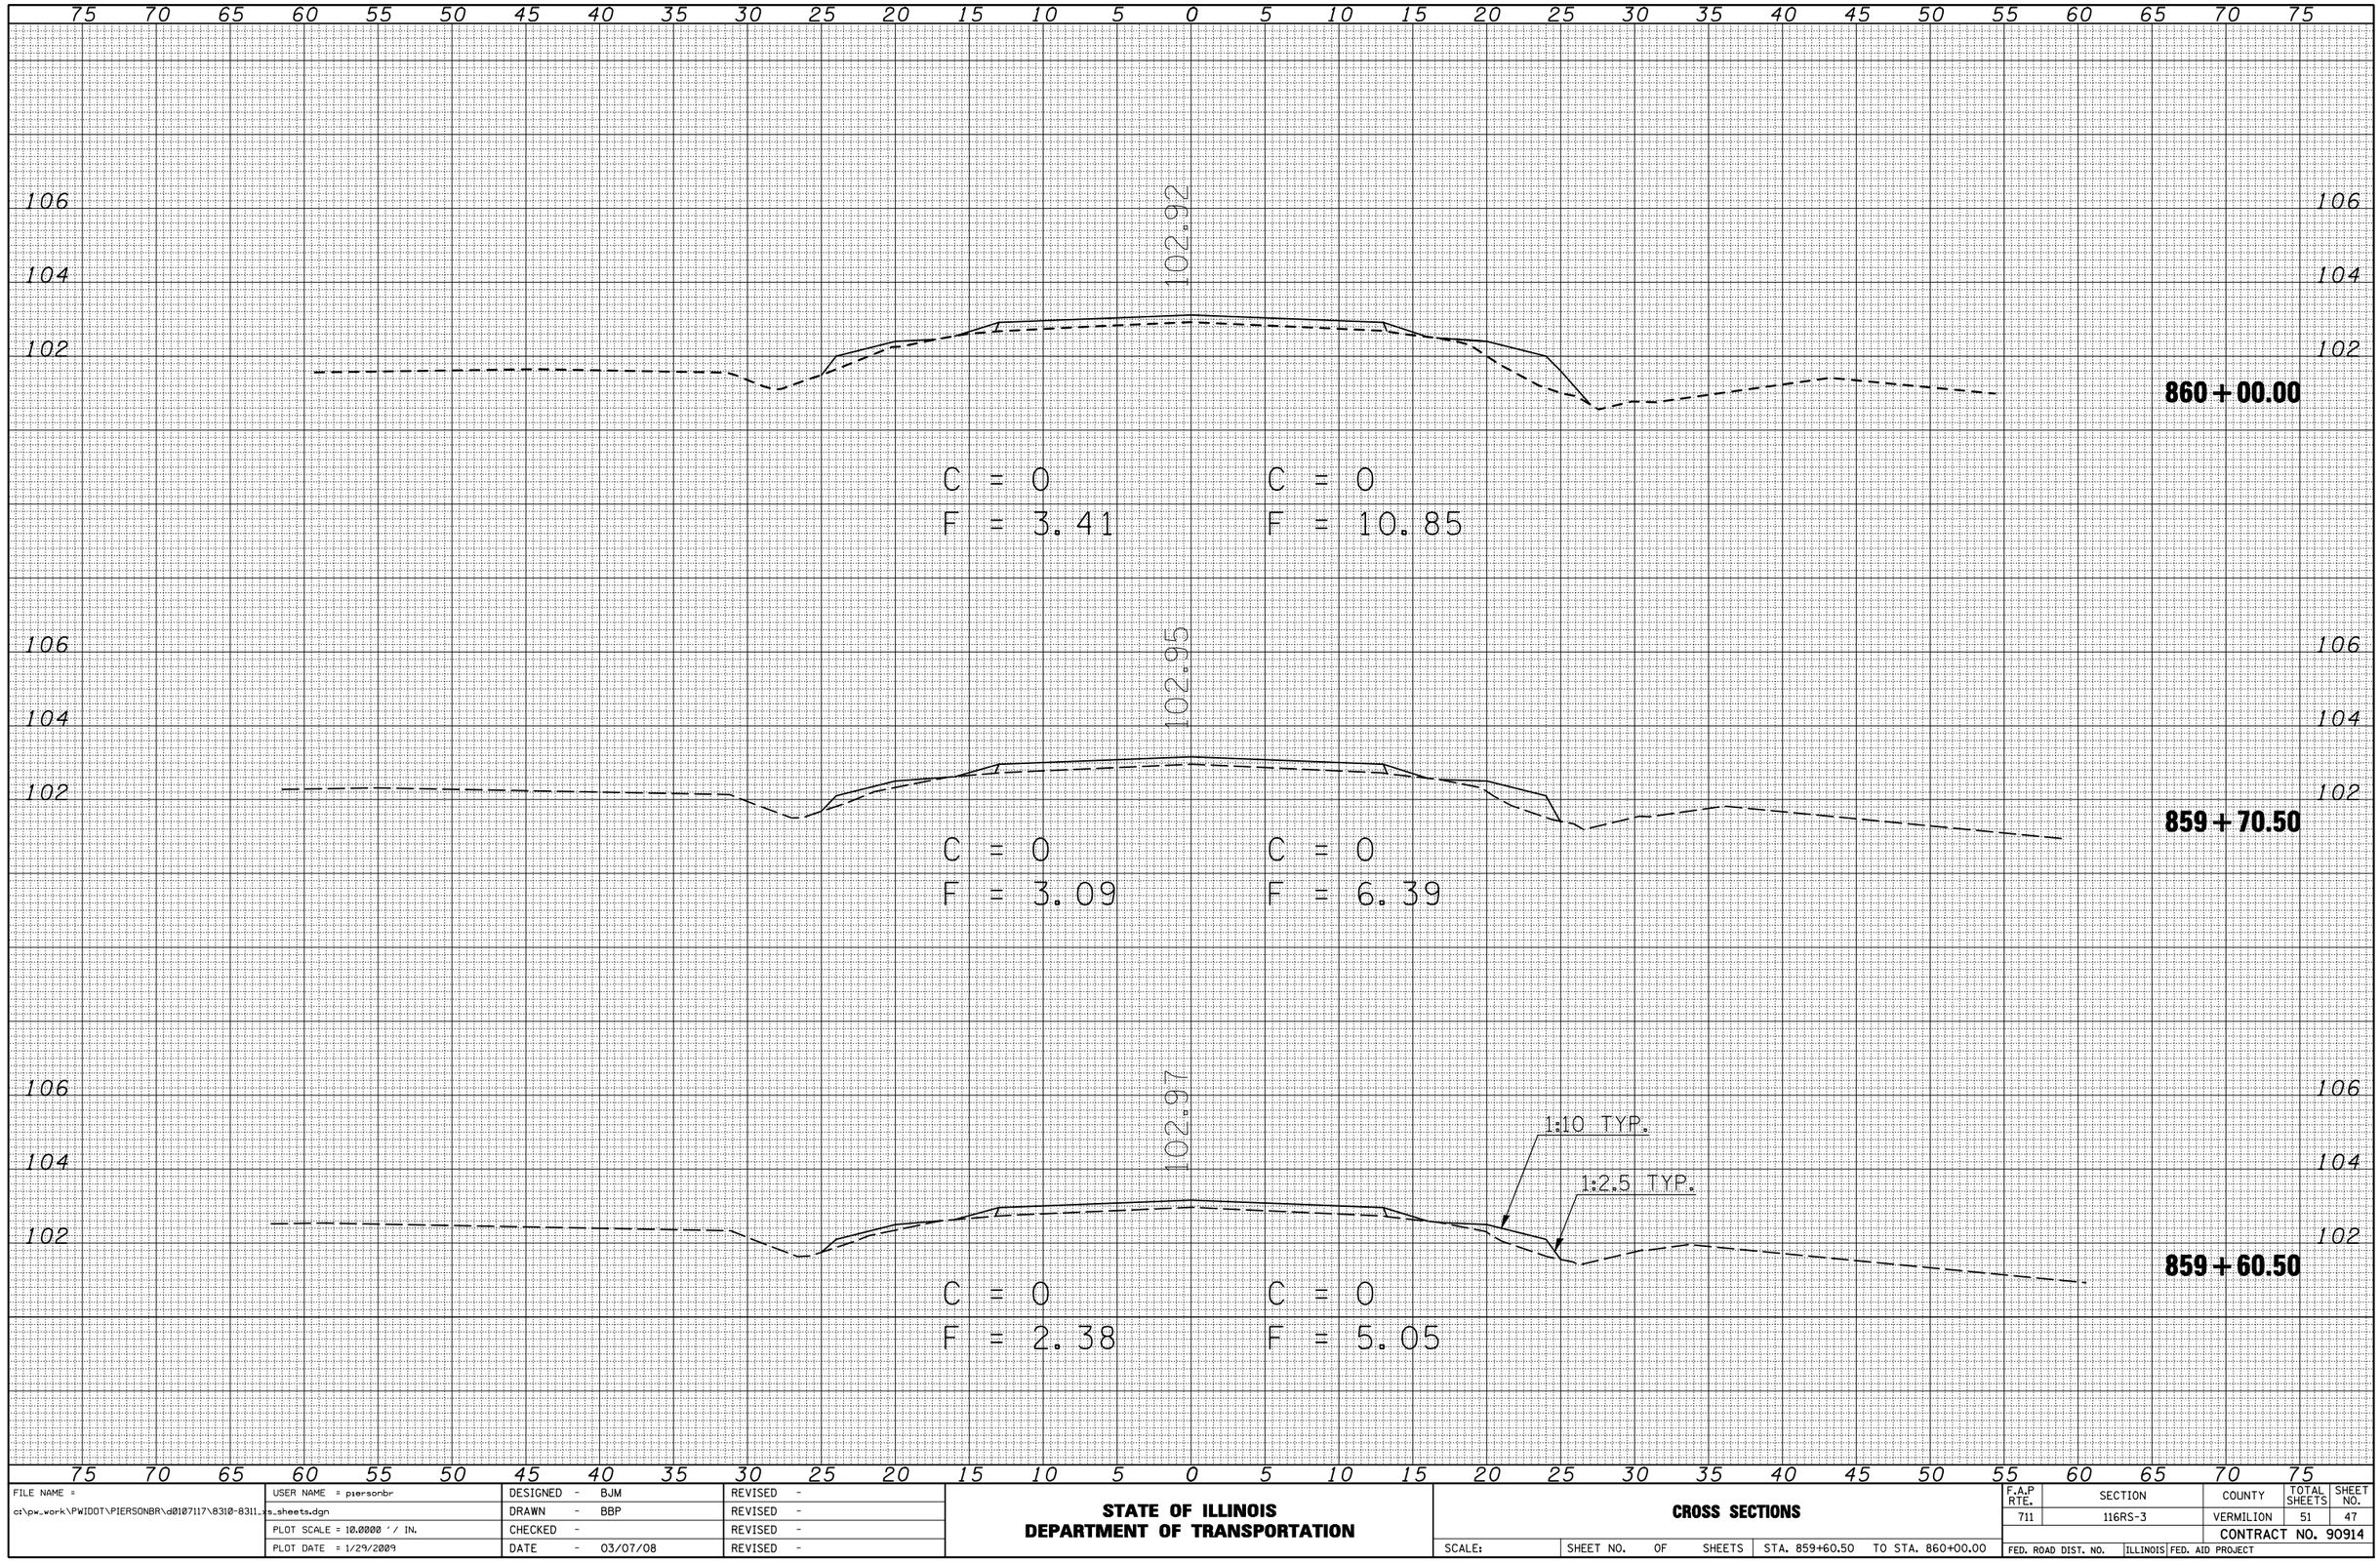

ORIGINAL SURVEY	NOTE BOOK	NO.
SURVEYED		
PLOTTED		
TEMPLATE		
AREAS		
AREAS CHECKED		

BY	DATE

FILE NAME = c:\pw_work\PWIDOT\PIERSONBR\d0107117\8310-8311_xs_sheets.dgn	USER NAME = piersonbr	DESIGNED - BJM	REVISED -
		DRAWN - BBP	REVISED -
	PLOT SCALE = 10.0000 ' / IN.	CHECKED -	REVISED -
	PLOT DATE = 1/29/2009	DATE - 03/07/08	REVISED -

STATE OF ILLINOIS
DEPARTMENT OF TRANSPORTATION

CROSS SECTIONS

SCALE: | SHEET NO. OF SHEETS | STA. 859+60.50 TO STA. 860+00.00

F.A.P RTE.	SECTION	COUNTY	TOTAL SHEETS	SHEET NO.
711	116RS-3	VERMILION	51	47
		CONTRACT NO. 90914		
FED. ROAD DIST. NO.	ILLINOIS	FED. AID PROJECT		