98676

F.A.P. RTE.	SECTION	COUNTY	TOTAL SHEETS	SHEET NO.
778	(2B-1)-1	SALINE	74	39
FED. ROAD DIST. NO. 9	ILLINOIS	FED. AID PROJECT		

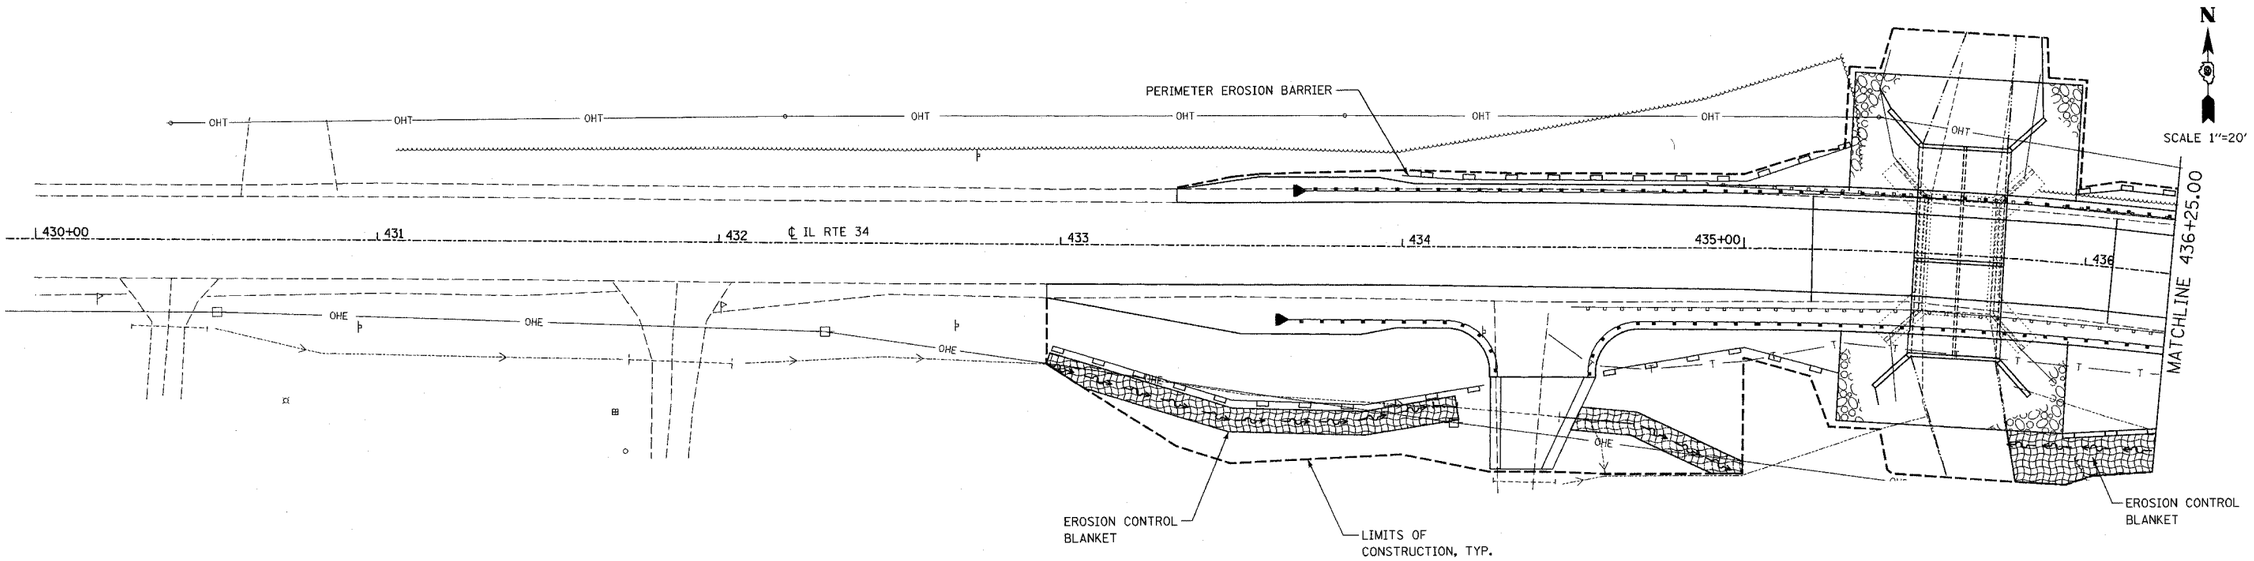

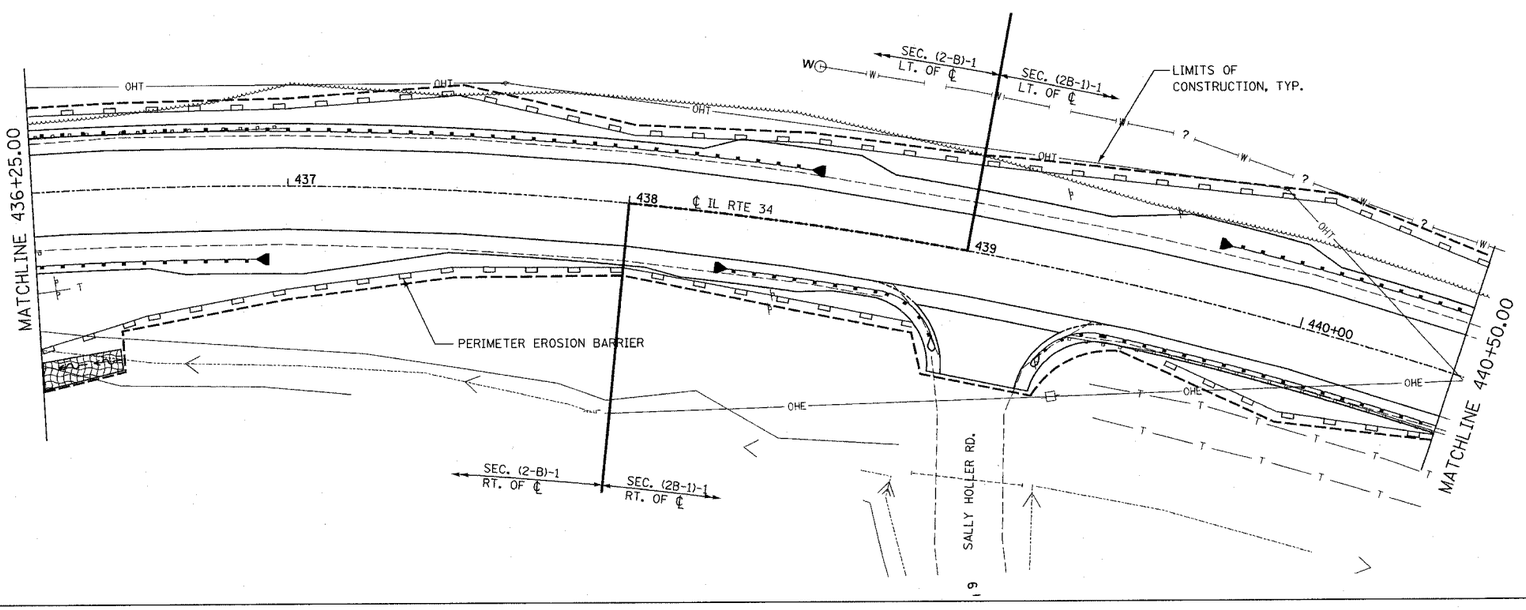

LEGEND

- CONSTRUCTION LIMITS
- INLET & PIPE PROTECTION
- PERMANENT DITCH CHECK
- TEMPORARY DITCH CHECK
- PERIMETER EROSION BARRIER
- EROSION CONTROL BLANKET
- PROPOSED DITCH

REVISIONS	
NAME	DATE

ILLINOIS DEPARTMENT OF TRANSPORTATION
FAP ROUTE 778 (IL 34)
SEC. (2-B)-1, SALINE COUNTY

EROSION CONTROL PLAN

SCALE: VERT. HORIZ.
DATE
DRAWN BY
CHECKED BY

Prepared by: DAILY & ASSOCIATES, ENGINEERS, INC. CHAMPAIGN & PEORIA, ILLINOIS & LOUISVILLE, KENTUCKY

D&A JOB NO. 308.25

$FILE$