98833

F.A.P. RTE.	SECTION	COUNTY	TOTAL SHEETS	SHEET NO.
331	5-(2,3) I-1, TS-2	JACKSON	94	24
STA.	TO STA.			
FED. ROAD DIST. NO.	ILLINOIS	FED. AID PROJECT		

PLAN — SURVEYED / PLOTTED / ALIGNMENT CHECKED / NOTE BOOK / NO. / DATE / BY

PROFILE — SURVEYED / PLOTTED / GRADES CHECKED / NOTE BOOK / NO. / STRUCTURE NO'S/ATN'S CHK'D / DATE / BY

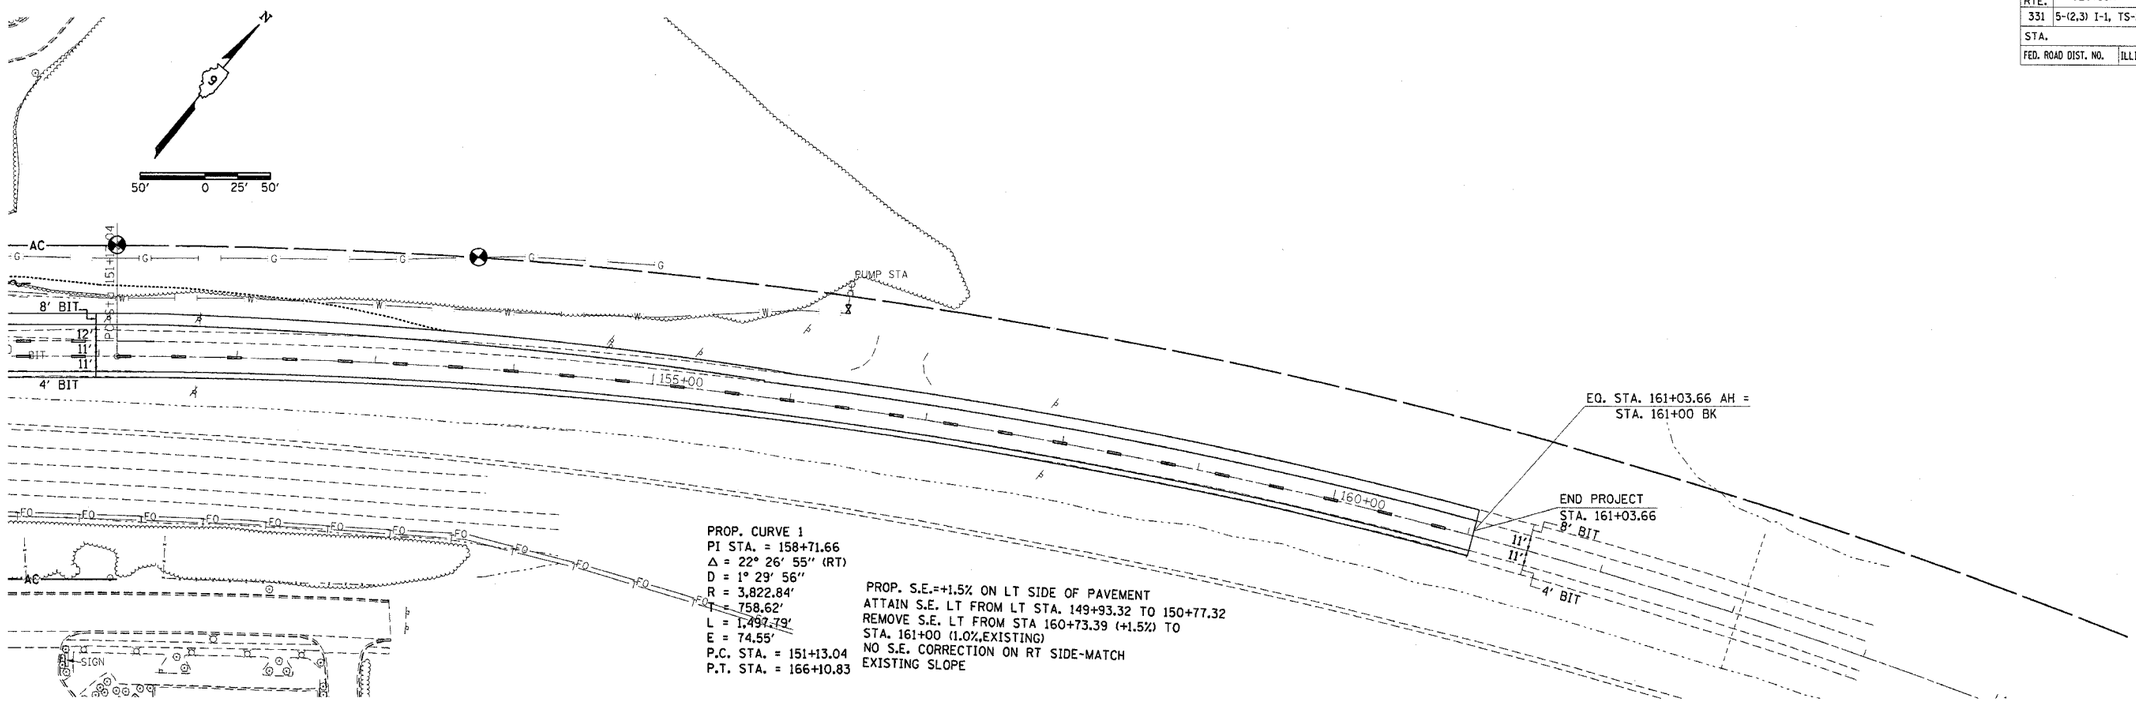

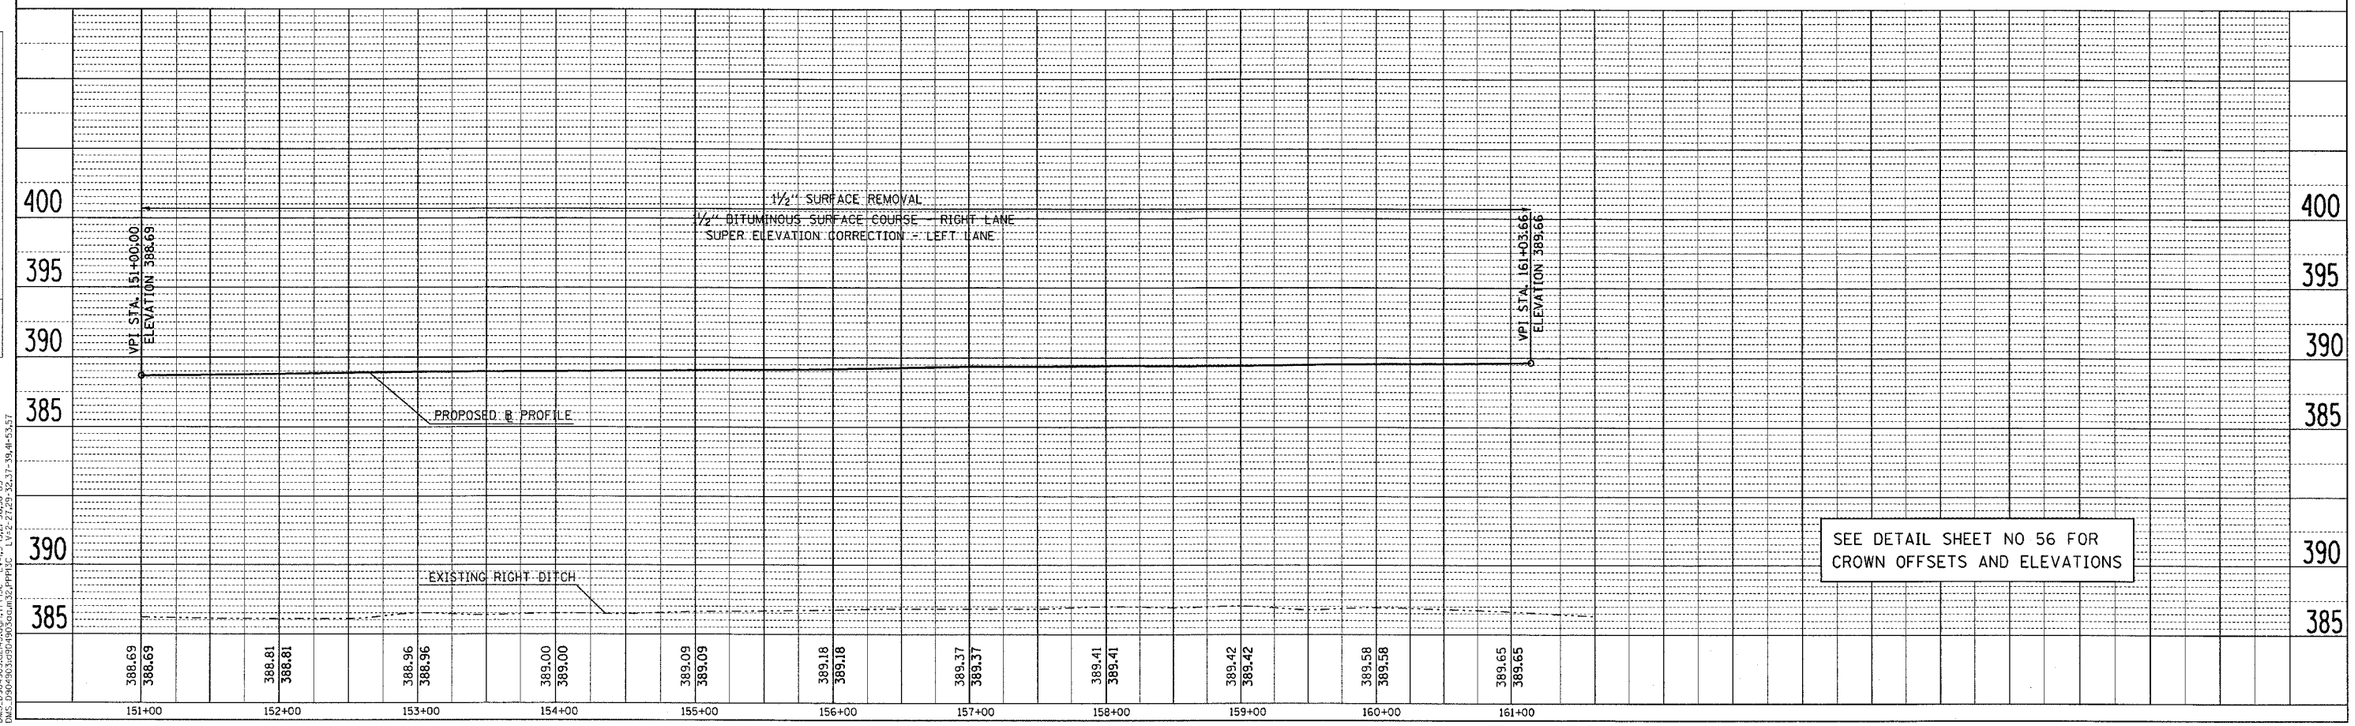

Fri Mar 5 09:04:39 2004
C:\Projects\98433\dgn\98433s3.dgn
MicroStation J Version 08.05.03.63
DMS_098433s3_PP_01.dgn 08.05.03.63
LY-2-27,29-32,37-39,41-53,57

IL 13 PLAN PROFILE SHEET STA 151+00 TO 161+03.66