98833

F.A.P. RTE	SECTION	COUNTY	TOTAL SHEETS	SHEET NO
331	5-(2,3)I-1,TS-2	JACKSON	94	30
STA.		TO STA.		
FED. ROAD DIST. NO.		ILLINOIS	FED. AID PROJECT	

STAGE 2

1. CLOSE WB DRIVING LANE AS SHOWN (LANE RENTAL). PLACE OTHER ARROW BOARD AND SIGNS ACCORDING TO STANDARD 701421
2. REMOVE BITUMINOUS SHOULDERS FROM STA 122+42.72 TO STA 134+00.00 LT.
3. CONSTRUCT P.C.C. BASE COURSE FROM STA 10+18.00 TO STA 134+00.00 LT.

STAGE 3

(NO STAGING DETAIL SHOWN)

1. ALTERNATELY CLOSE WB THRU LANES (LANE RENTAL).
2. FULL DEPTH BITUMINOUS SURFACE REMOVAL OF THRU LANES FROM STA 126+00.00 TO STA 134+00.00.
3. FULL DEPTH BITUMINOUS SURFACE REMOVAL OF EXISTING THIRD LANE TAPER FROM STA 122+42.72 TO STA 126+00.00 LT.
4. BITUMINOUS SURFACE REMOVAL 1½" OF THRU LANES FROM STA 121+55.00 TO STA 126+00.00 AND STA 134+00.00 TO STA 161+03.66.
5. COMPLETE CLASS B PATCHING. SAW CUT AND INSTALL DETECTOR LOOPS.
6. PAVE BITUMINOUS BINDER FROM STA 122+42.72 TO STA 150+00.00.
7. PAVE BITUMINOUS SURFACE FROM STA 121+55.00 TO STA 161+03.66.
8. SAW CUT AND REMOVE EXISTING BITUMINOUS SHOULDERS AND EXCESS BITUMINOUS MATERIAL FROM STA 134+00.00 TO STA 142+16.03 LT AND STA 144+57.63 TO STA 156+02.44 LT.

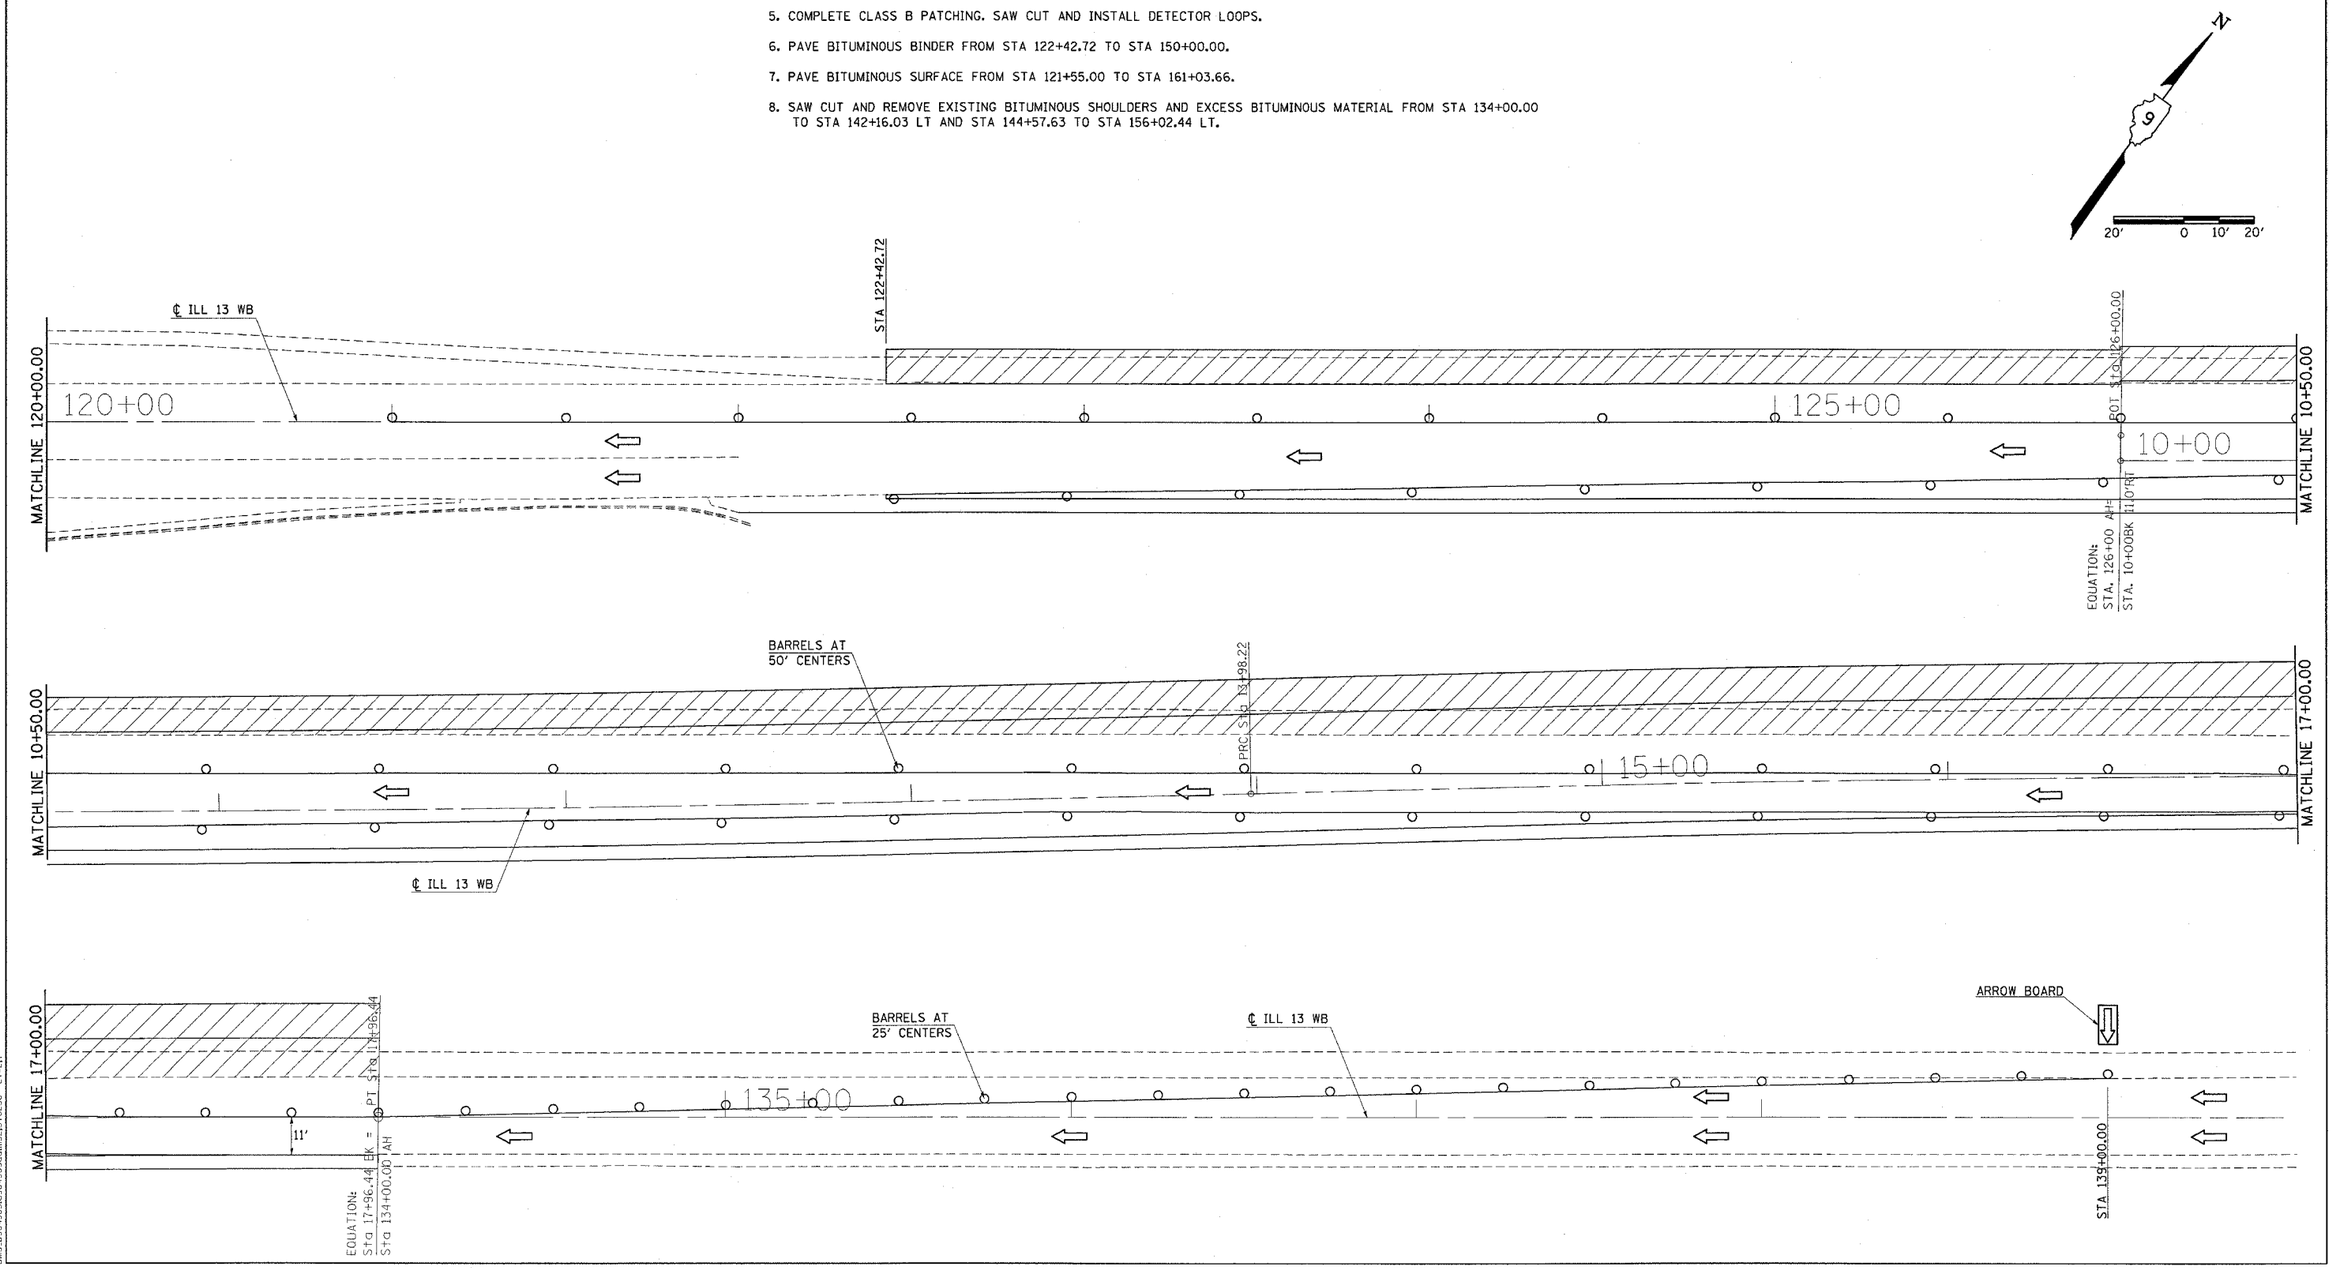

Thu Feb 19 15:55:54 2004
c:\projects\d304903\staging.dgn LV=2-63
DMS:D304903cam32.ST023A LV=2.7
DMS:D304903cam32.ST023B LV=2.7
DMS:D304903cam32.ST023C LV=2.7

STAGING – STAGES 2 & 3