F.A.P. RTE.	SECTION	COUNTY	TOTAL SHEETS	SHEET NO.
331	5-(2,3) I-1, TS-2	JACKSON	94	49
STA.		TO STA.		
FED. ROAD DIST. NO.	ILLINOIS	FED. AID PROJECT		

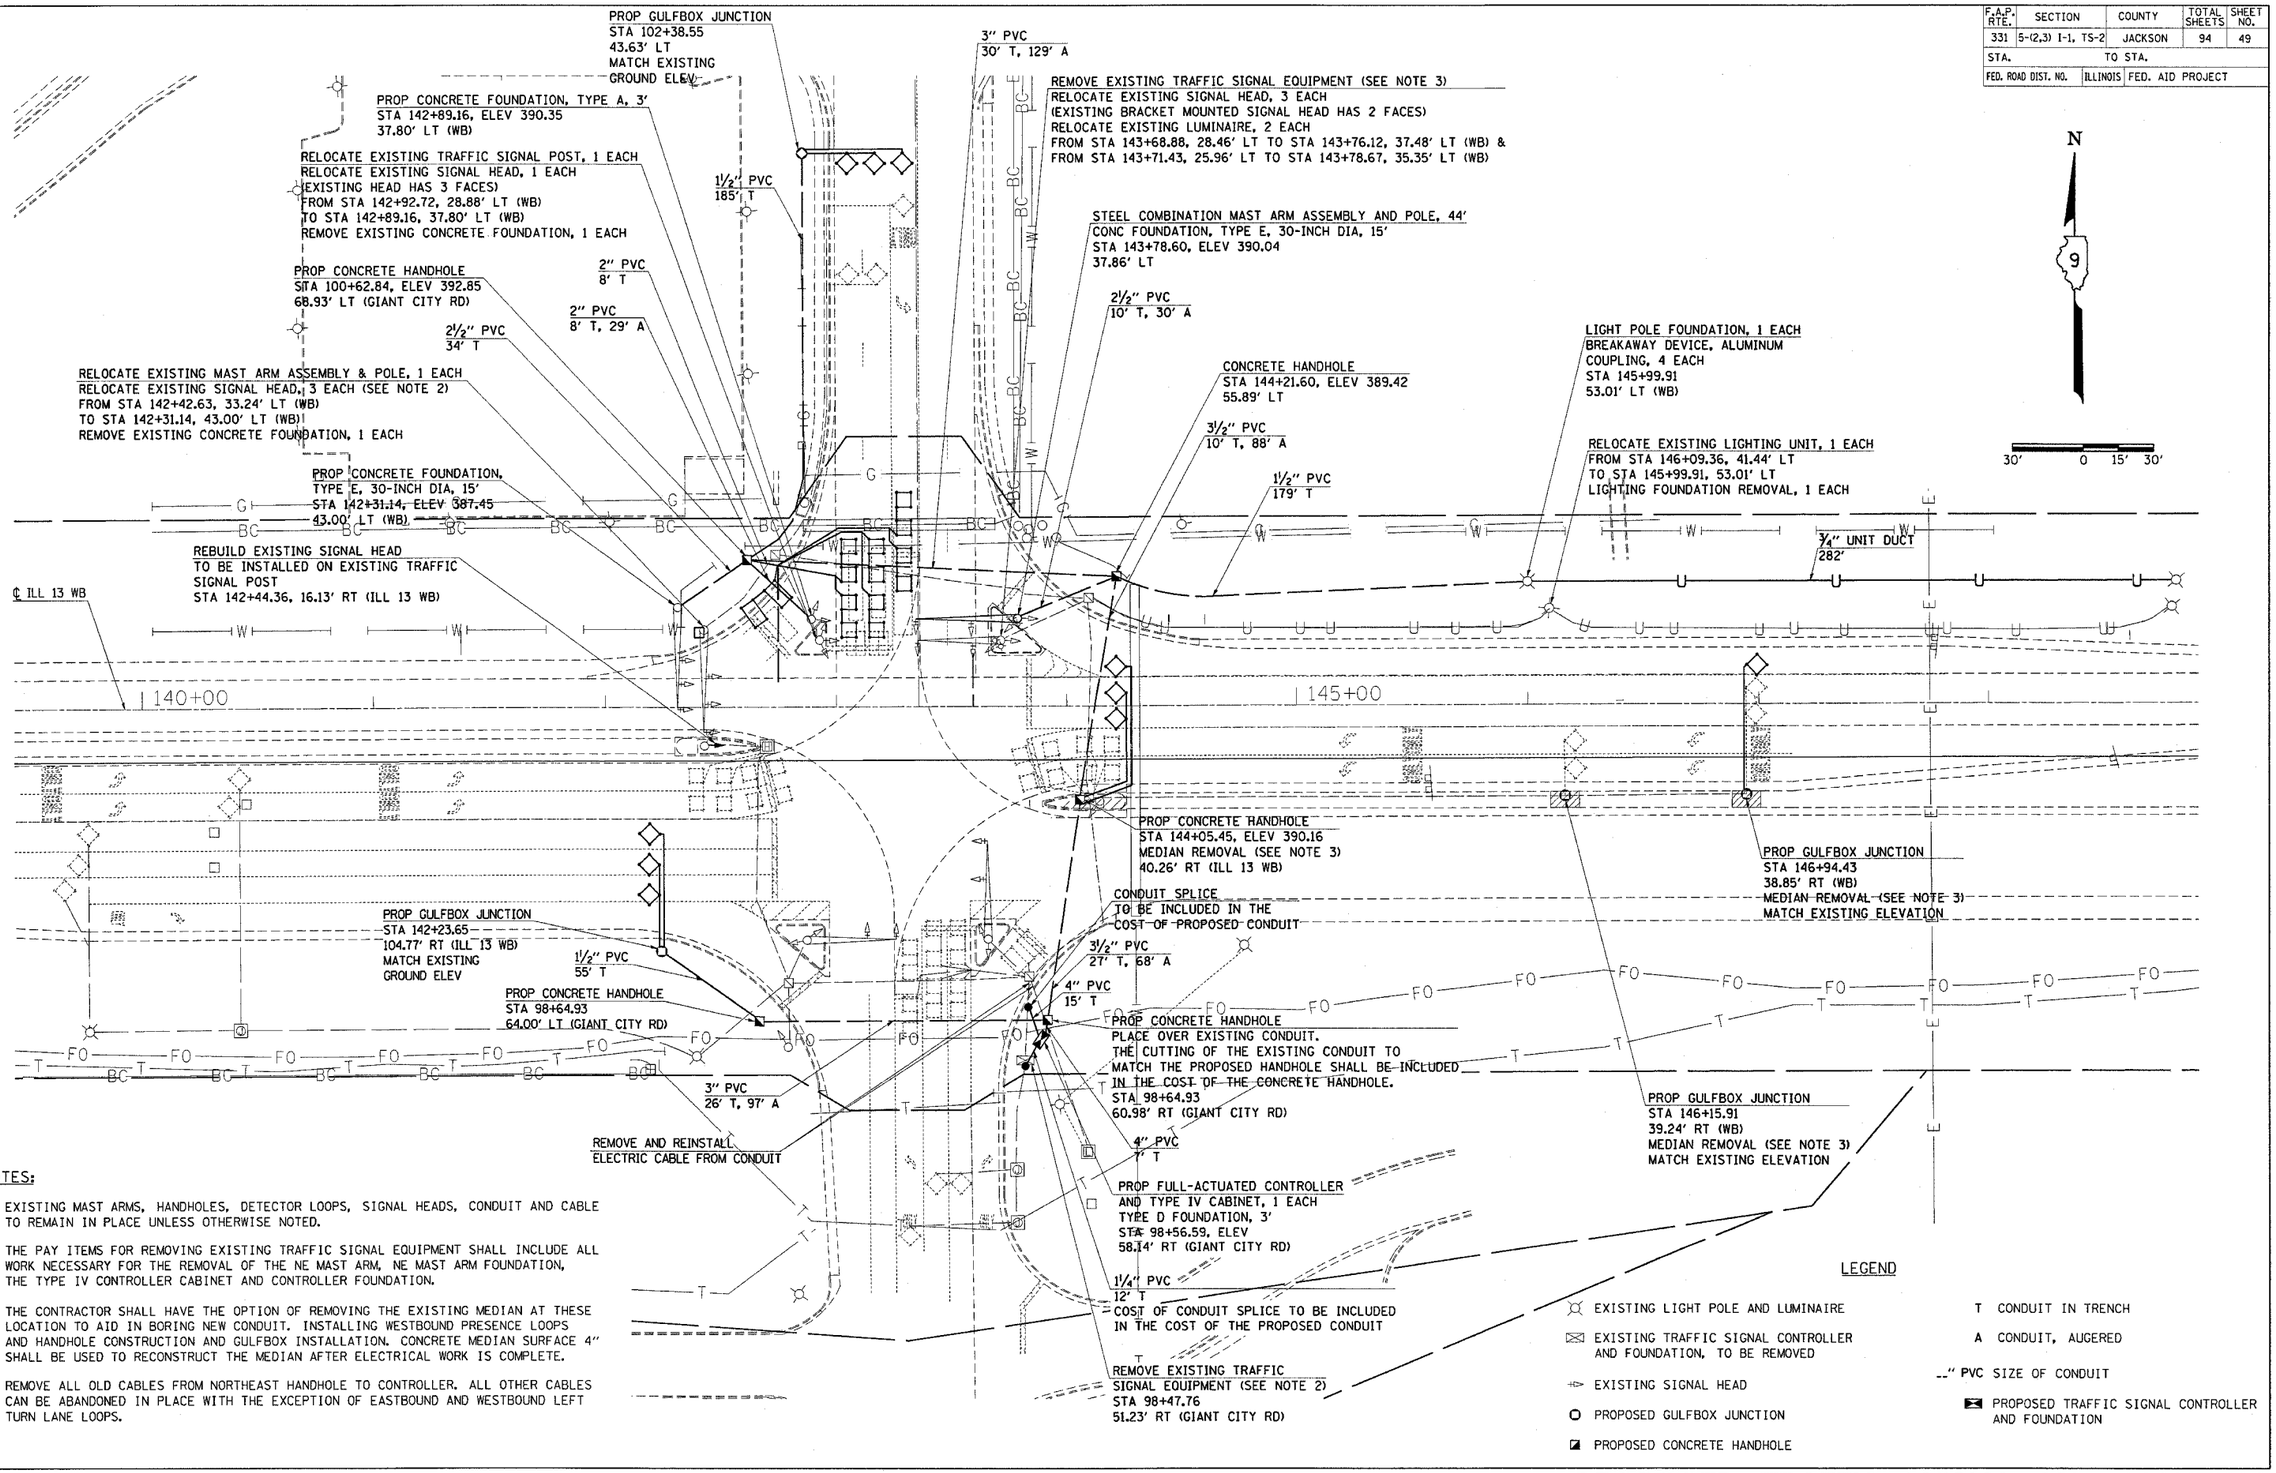

NOTES:

1. EXISTING MAST ARMS, HANDHOLES, DETECTOR LOOPS, SIGNAL HEADS, CONDUIT AND CABLE TO REMAIN IN PLACE UNLESS OTHERWISE NOTED.
2. THE PAY ITEMS FOR REMOVING EXISTING TRAFFIC SIGNAL EQUIPMENT SHALL INCLUDE ALL WORK NECESSARY FOR THE REMOVAL OF THE NE MAST ARM, NE MAST ARM FOUNDATION, THE TYPE IV CONTROLLER CABINET AND CONTROLLER FOUNDATION.
3. THE CONTRACTOR SHALL HAVE THE OPTION OF REMOVING THE EXISTING MEDIAN AT THESE LOCATION TO AID IN BORING NEW CONDUIT. INSTALLING WESTBOUND PRESENCE LOOPS AND HANDHOLE CONSTRUCTION AND GULFBOX INSTALLATION. CONCRETE MEDIAN SURFACE 4" SHALL BE USED TO RECONSTRUCT THE MEDIAN AFTER ELECTRICAL WORK IS COMPLETE.
4. REMOVE ALL OLD CABLES FROM NORTHEAST HANDHOLE TO CONTROLLER. ALL OTHER CABLES CAN BE ABANDONED IN PLACE WITH THE EXCEPTION OF EASTBOUND AND WESTBOUND LEFT TURN LANE LOOPS.

Tue Feb 24 07:53:38 2004
c:\projects\d904903\d904903plan32 LV:2-54,56-63
DMS:D904903sd904903ea32.tbl LV:2-63
DMS:D904903sd904903ea32.tbl LV:2-18,21-23,25-32,35,36,38-60
DMS:D904903sd904903ea32.tbl LV:2-63
DMS:D904903sd904903pn32.dgn LV:2,4-10,14,15,17,19-21,23,25-32,35,37,39,41-44,46-52,54,56

PROPOSED TRAFFIC SIGNAL AND LIGHTING