98833

F.A.P RTE.	SECTION	COUNTY	TOTAL SHEETS	SHEET NO.
331	5-(2,3)I-1,TS-2	JACKSON	94	81
STA. 143+90		TO STA.144+10		
FED. ROAD DIST. NO.	ILLINOIS	FED. AID PROJECT		

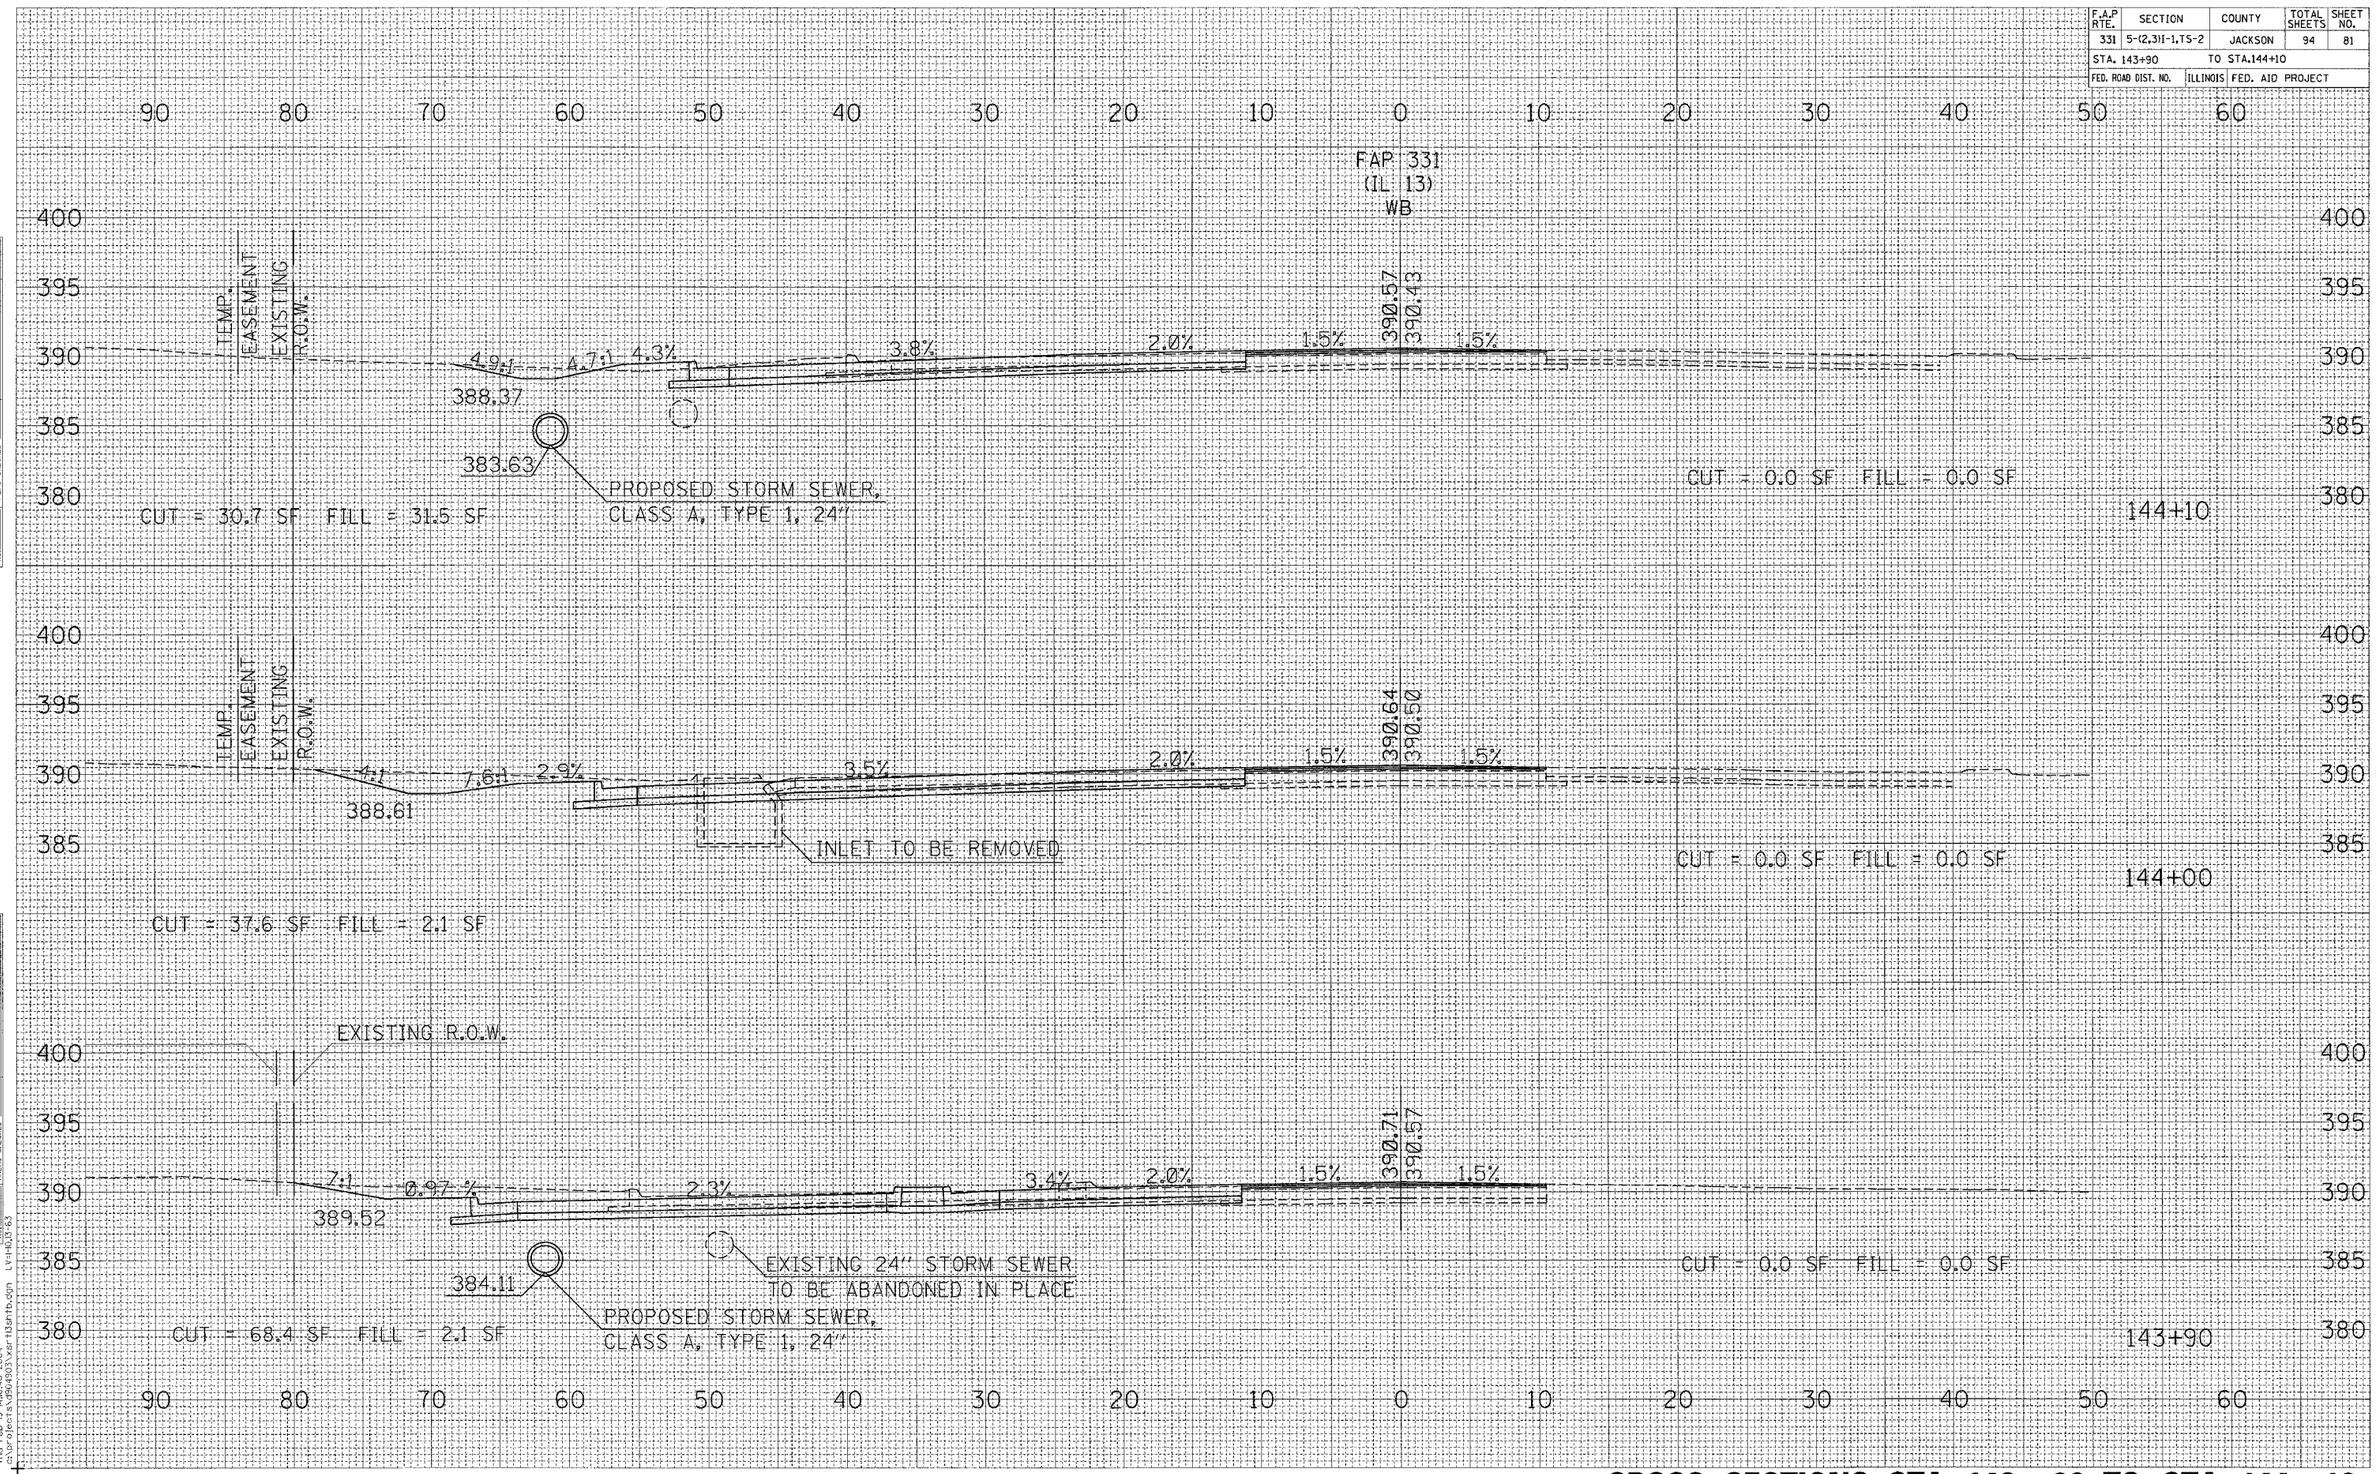

FINAL SURVEY — NOTE BOOK — NO.
SURVEYED — PLOTTED — TEMPLATE — AREAS CHECKED
BY — DATE

ORIGINAL SURVEY — NOT TO BE USED
SURVEYED — PLOTTED — TEMPLATE — AREAS CHECKED
BY — DATE

Thu Feb 19 Model 2004
d:\projects\d9604903\xsr143nhb.dgn LV=140,13-63

CROSS SECTIONS STA 143+90 TO STA 144+10