98833

| F.A.P RTE. | SECTION | COUNTY | TOTAL SHEETS | SHEET NO. |
|---|---|---|---|---|
| 331 | 5-(2,3)I-1,TS-2 | JACKSON | 94 | 82 |
| STA. 144+20 | | TO STA.144+50 | | |
| FED. ROAD DIST. NO. | ILLINOIS | FED. AID PROJECT | | |

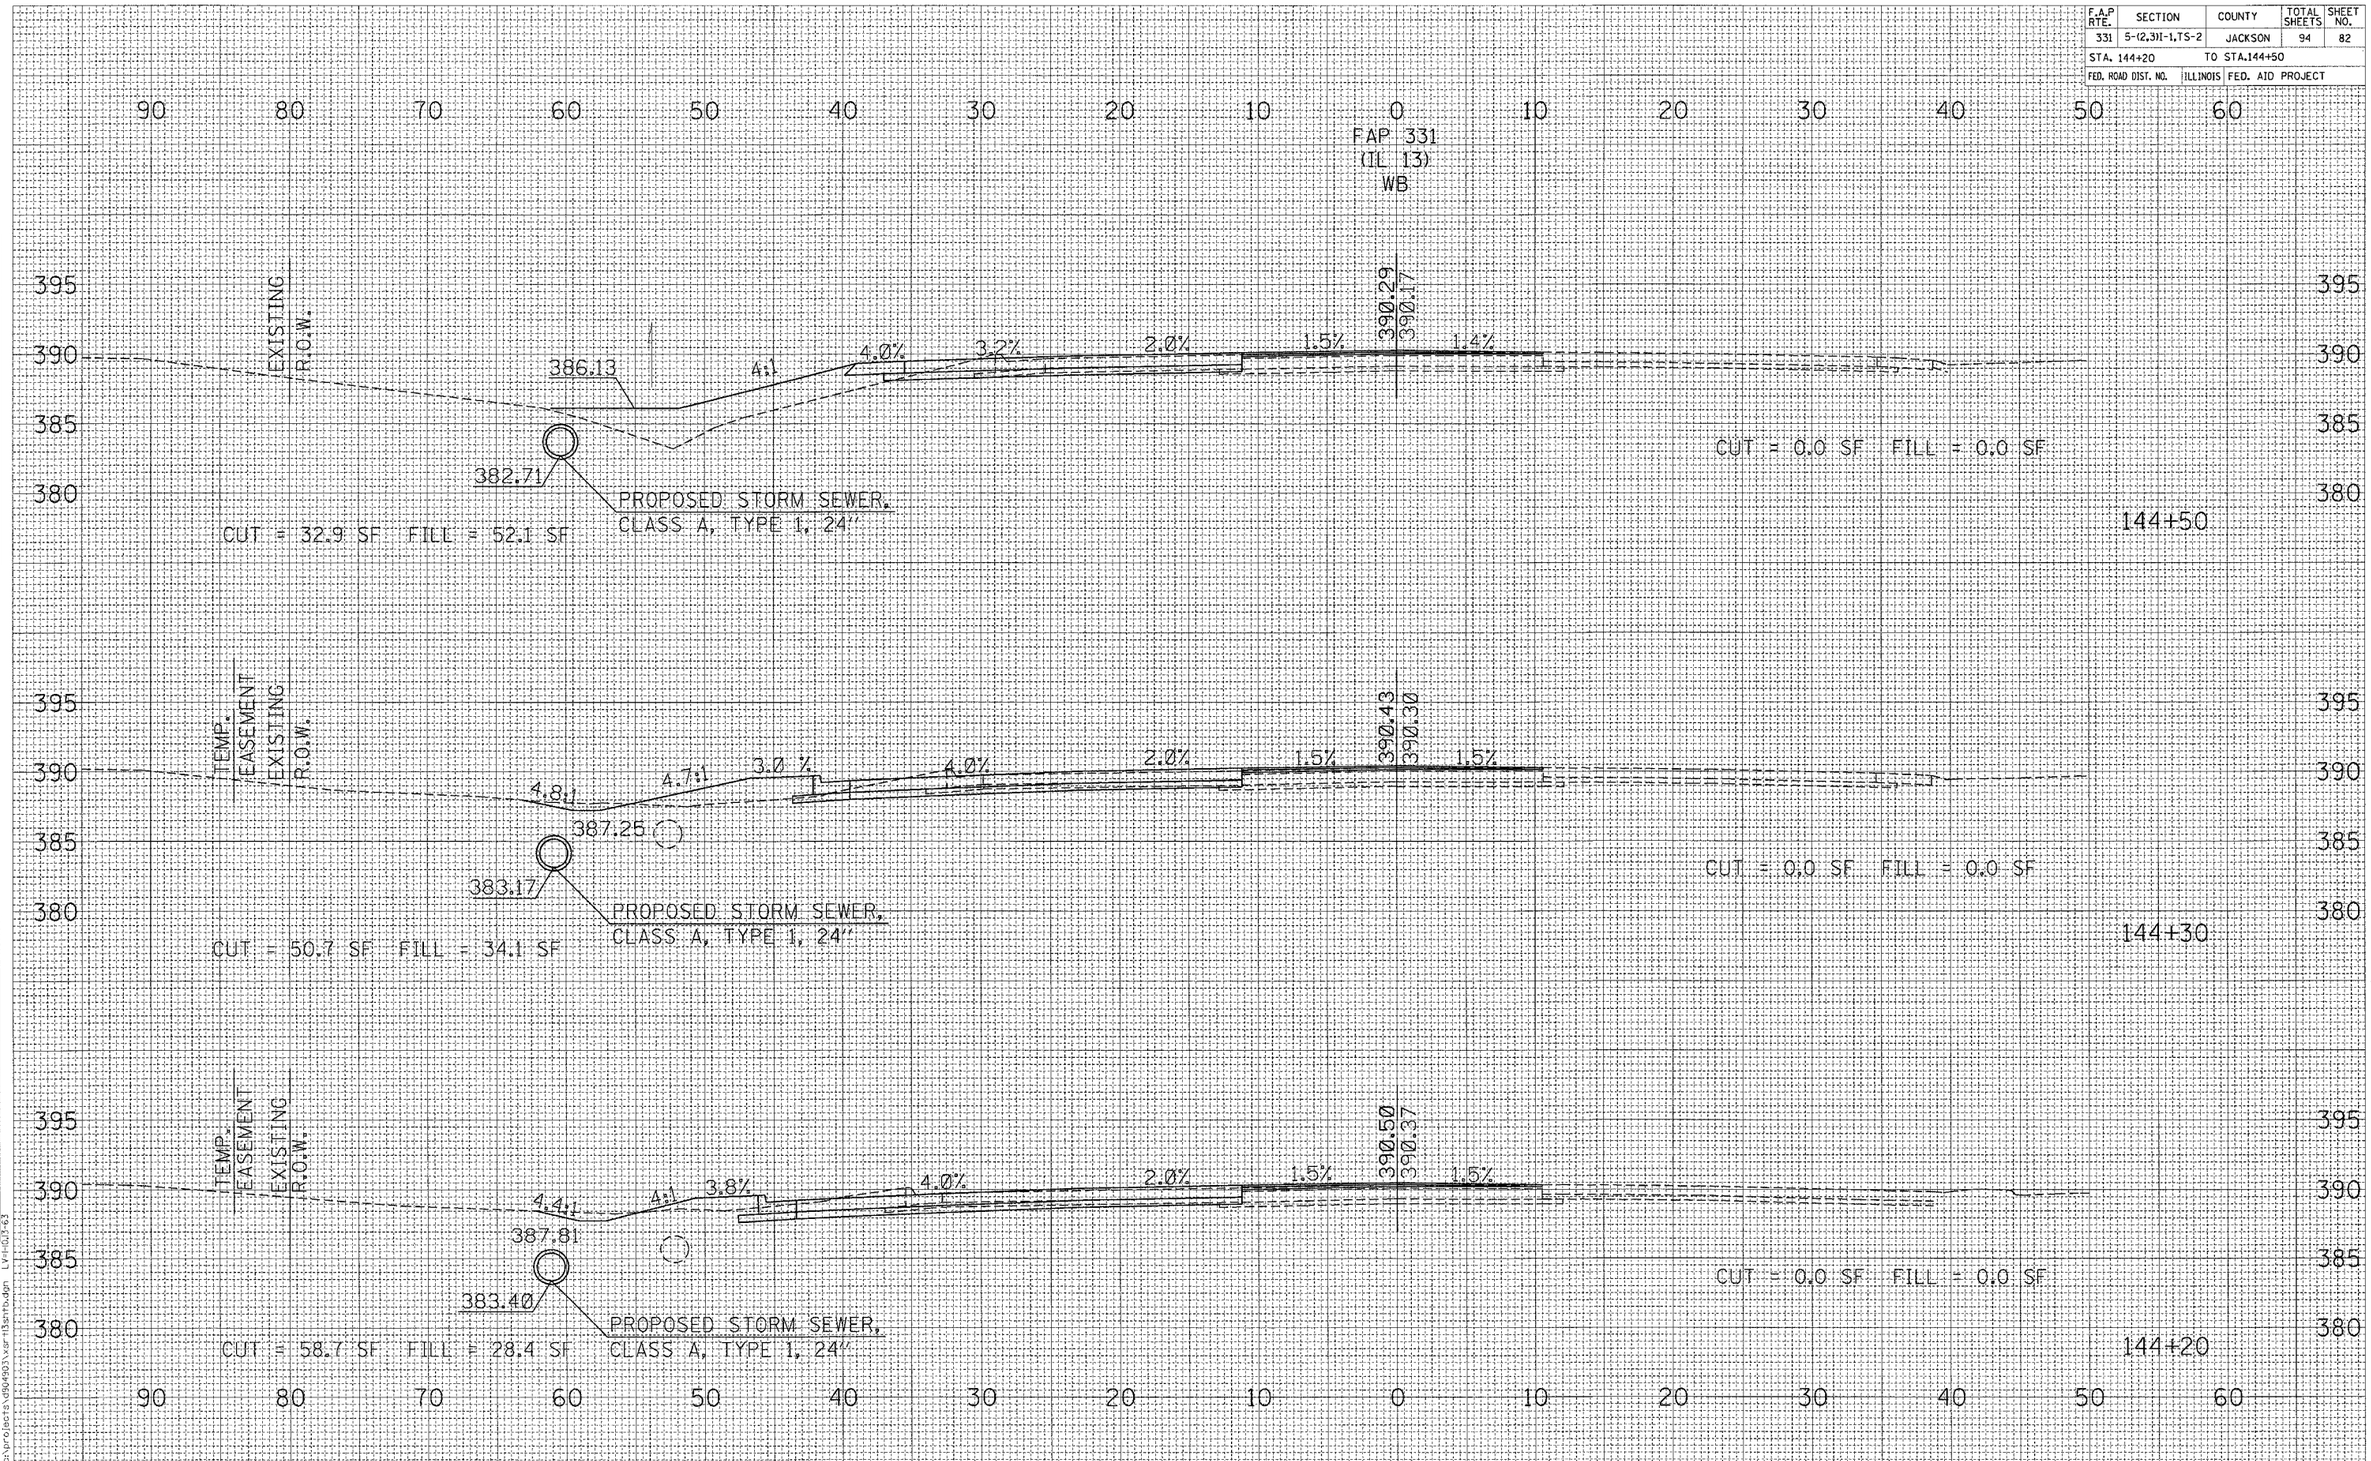


# CROSS SECTIONS STA 144+20 TO STA 144+50