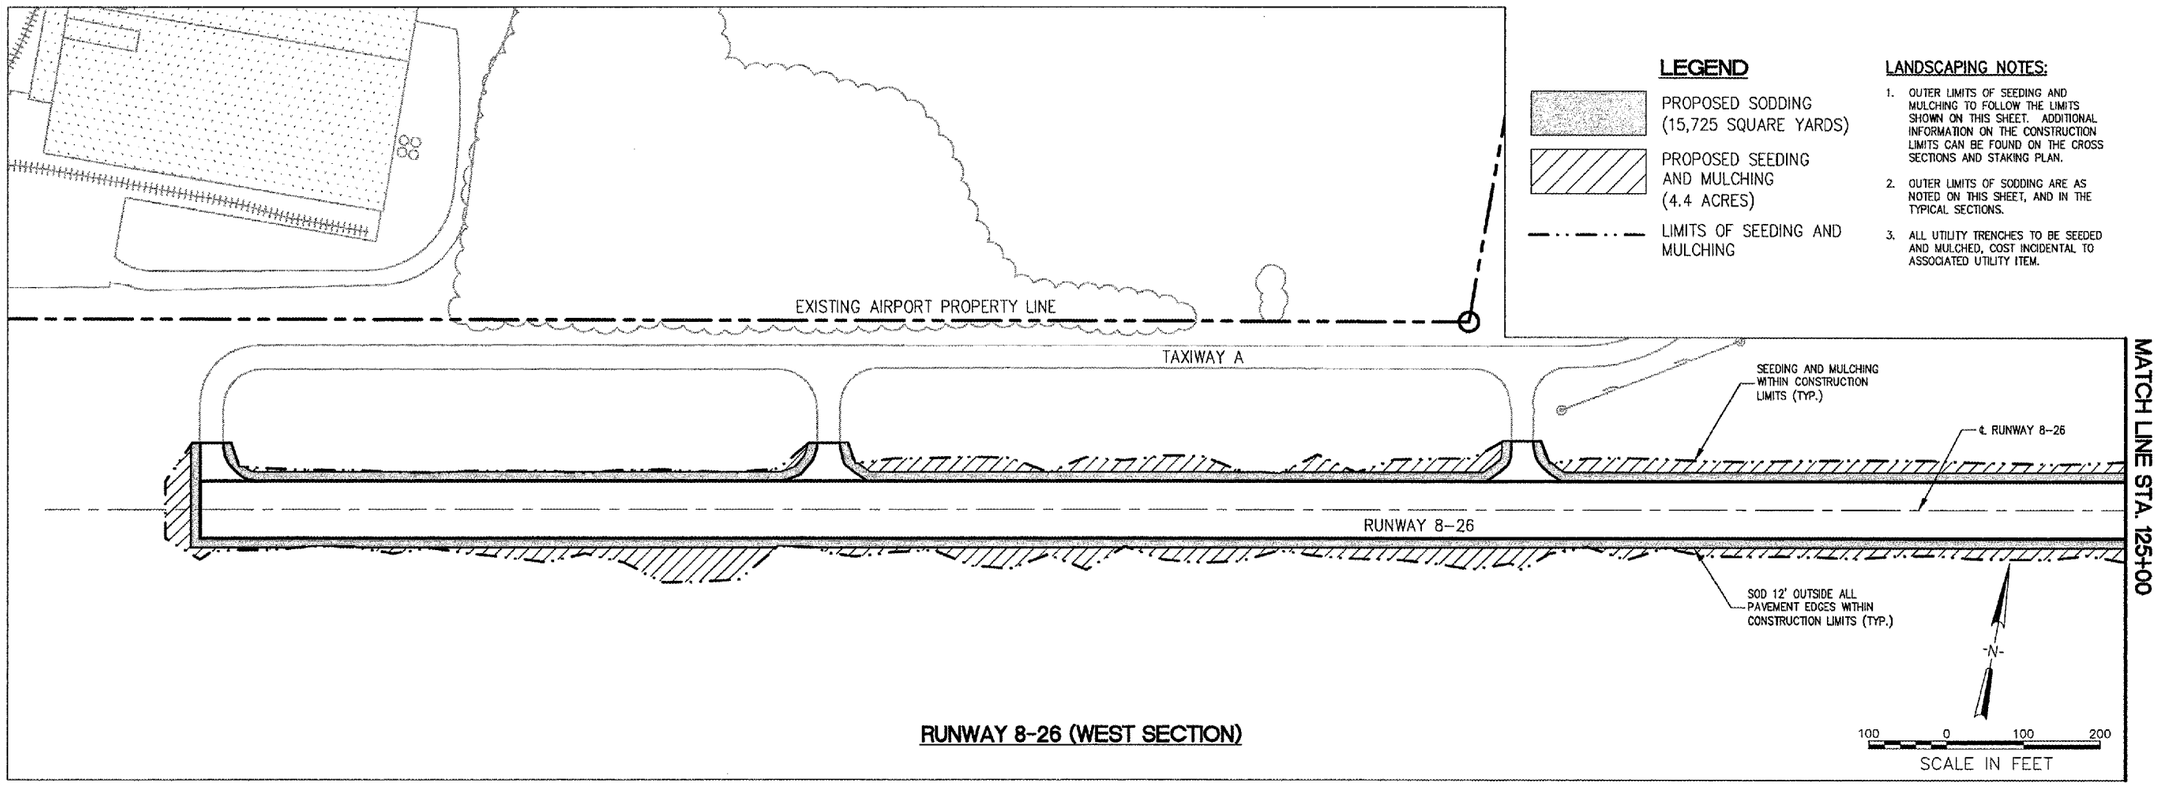

RUNWAY 8-26 (WEST SECTION)

LEGEND

- PROPOSED SODDING (15,725 SQUARE YARDS)
- PROPOSED SEEDING AND MULCHING (4.4 ACRES)
- LIMITS OF SEEDING AND MULCHING

LANDSCAPING NOTES:

1. OUTER LIMITS OF SEEDING AND MULCHING TO FOLLOW THE LIMITS SHOWN ON THIS SHEET. ADDITIONAL INFORMATION ON THE CONSTRUCTION LIMITS CAN BE FOUND ON THE CROSS SECTIONS AND STAKING PLAN.
2. OUTER LIMITS OF SODDING ARE AS NOTED ON THIS SHEET, AND IN THE TYPICAL SECTIONS.
3. ALL UTILITY TRENCHES TO BE SEEDED AND MULCHED, COST INCIDENTAL TO ASSOCIATED UTILITY ITEM.

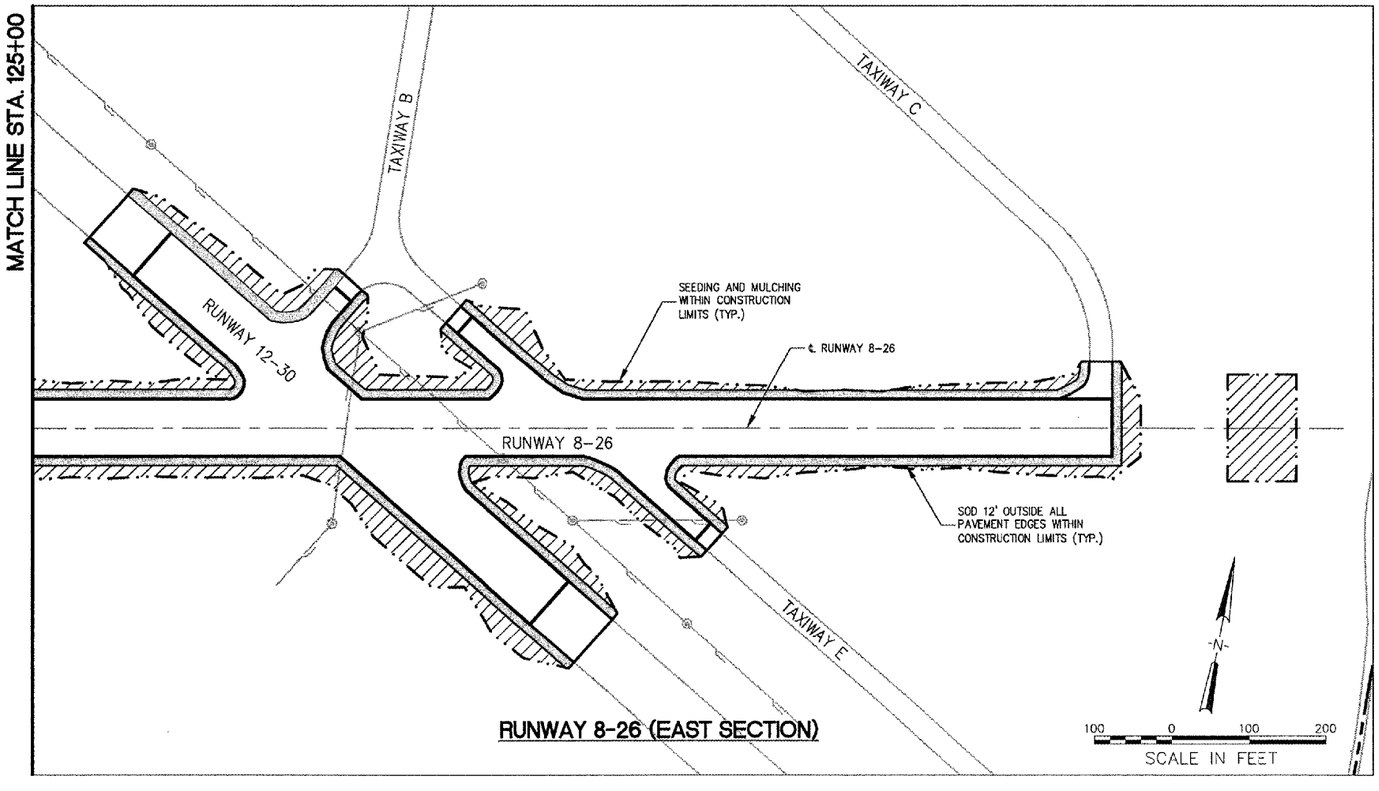

RUNWAY 8-26 (EAST SECTION)

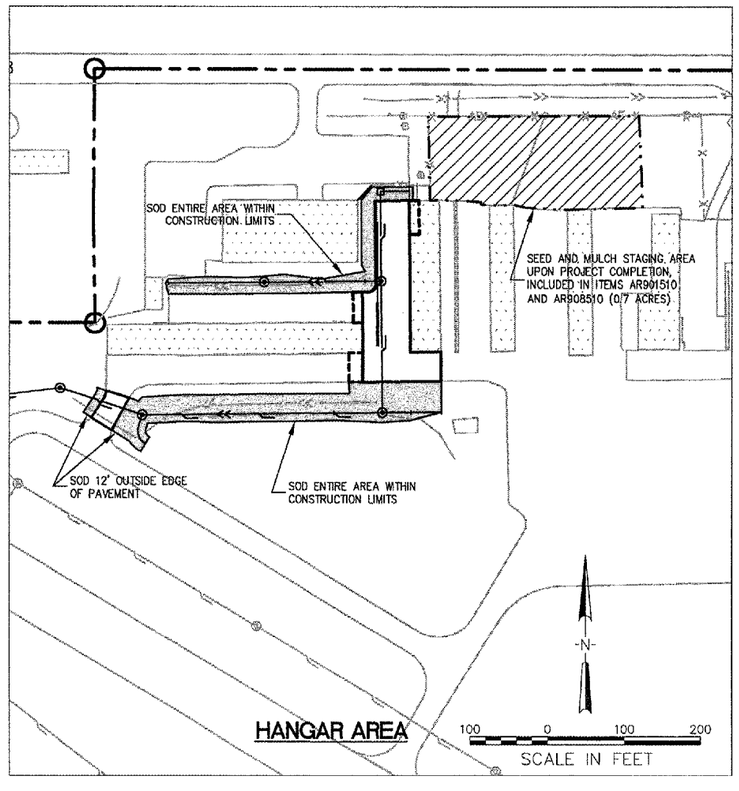

HANGAR AREA

HANSON

HANSON PROFESSIONAL SERVICES INC.
815 Commerce Drive Suite 200
Oak Brook, Illinois 60523
Telephone: 630.990.3800
Fax: 630.990.3801

City of Dixon

CITY OF DIXON, ILLINOIS
Post Office Box 386
Dixon, Illinois 61021
Telephone: 815.288.1485

DIXON MUNICIPAL AIRPORT
CHARLES R. WALGREEN FIELD
OVERLAY RUNWAY 8-26,
REHABILITATE HANGAR PAVEMENTS

AIP PROJECT NO. 3-17-0036-B5
IDA PROJECT NO. C73-3313

No.	Drawing Issue Description	Date	By

Date
12 MARCH 2004

Sheet Title
LANDSCAPING PLAN

84303B8004/C8005	Project Number
TMM	01/15/04 Layout By / Date
TMM	01/15/04 Designed By / Date
RMH	03/05/04 Reviewed By / Date
RJT | KLK | ----	Drawn By

5 of 68 Sheet No.

J:\JOBS\100843\03B8004\DRAWINGS\SHEETS\05-LANDSCAPING PLAN.DWG MAR 12, 2004 8:39AM RJT