LEGEND

- PROPOSED GRADING LIMITS
- EXISTING SWALE
- EXISTING STORM SEWER
- EXISTING UNDERDRAIN
- EXISTING STORM SEWER MANHOLE
- EXISTING FLARED END SECTION
- EXISTING REIL
- EXISTING STAKE MOUNTED LIGHT
- EXISTING BASE MOUNTED LIGHT
- EXISTING HANDHOLE
- EXISTING GUIDANCE SIGN

3 0 3 6
VERTICAL SCALE IN FEET
30 0 30 60
HORIZONTAL SCALE IN FEET

NOTES

1. FOR NOTES SEE SHEET 9.

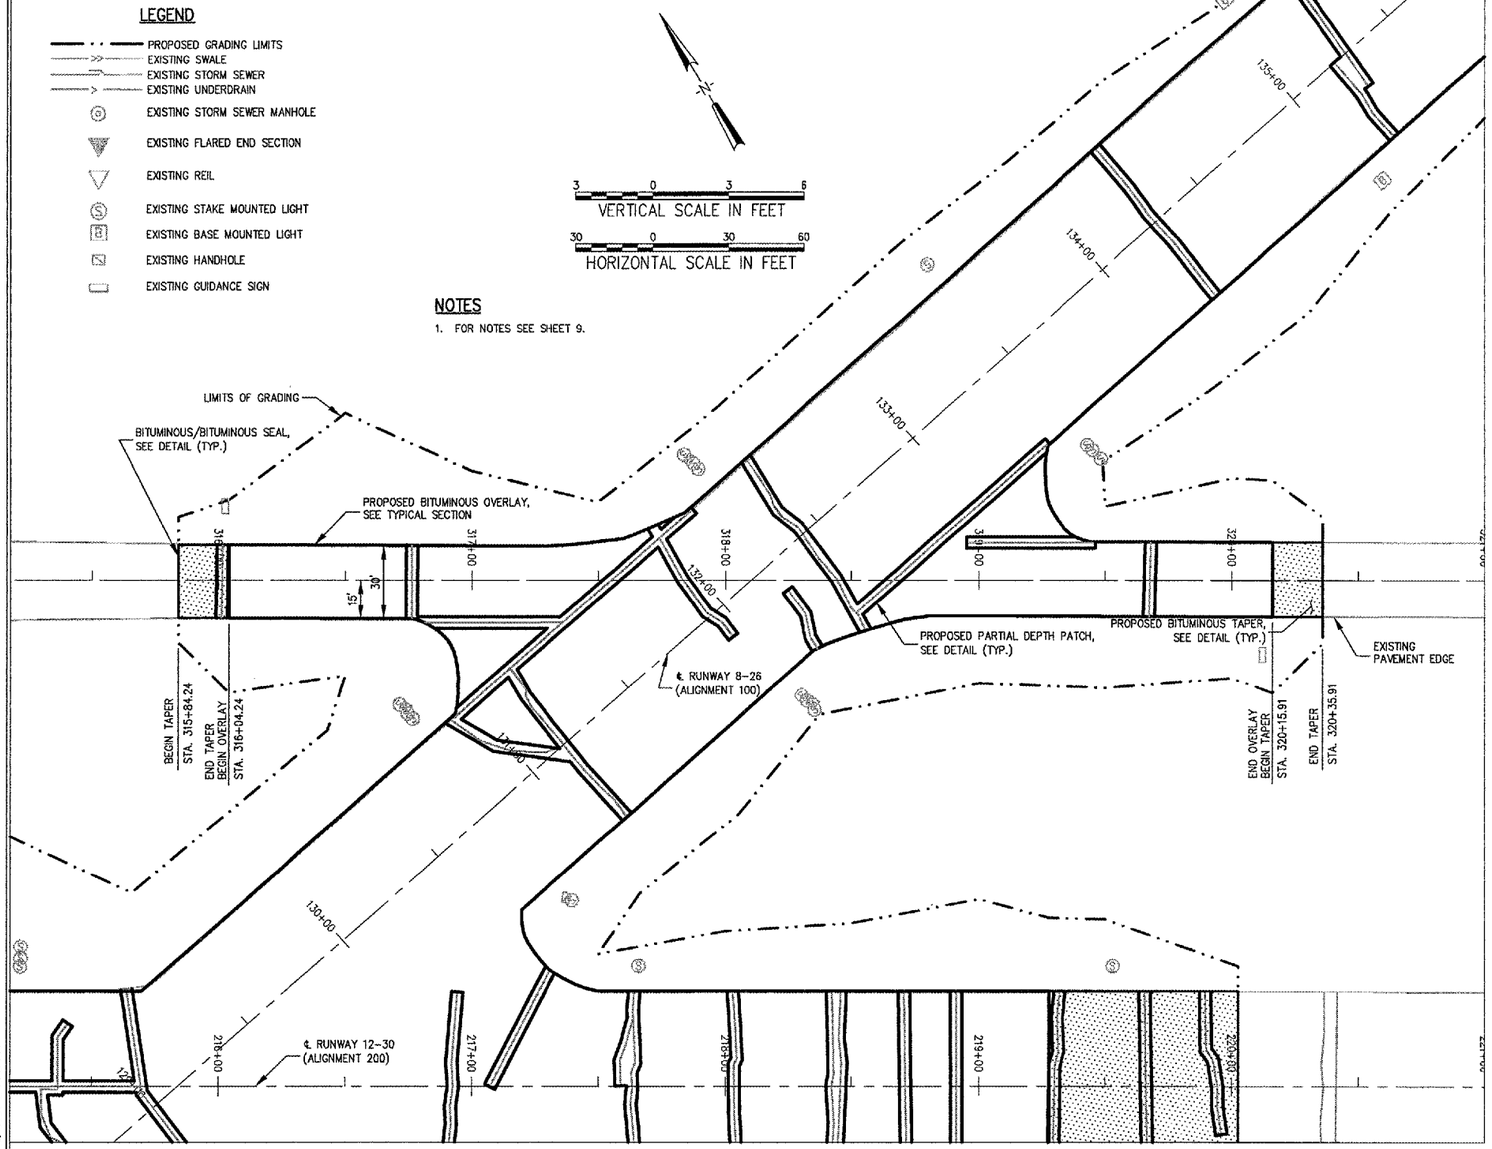

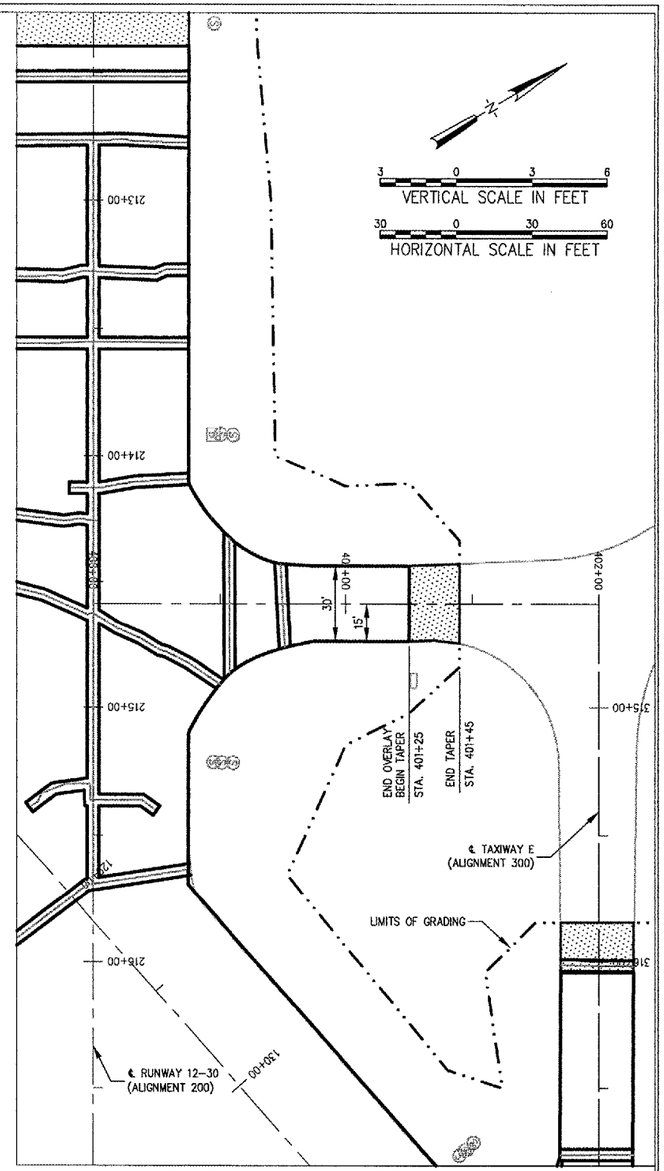

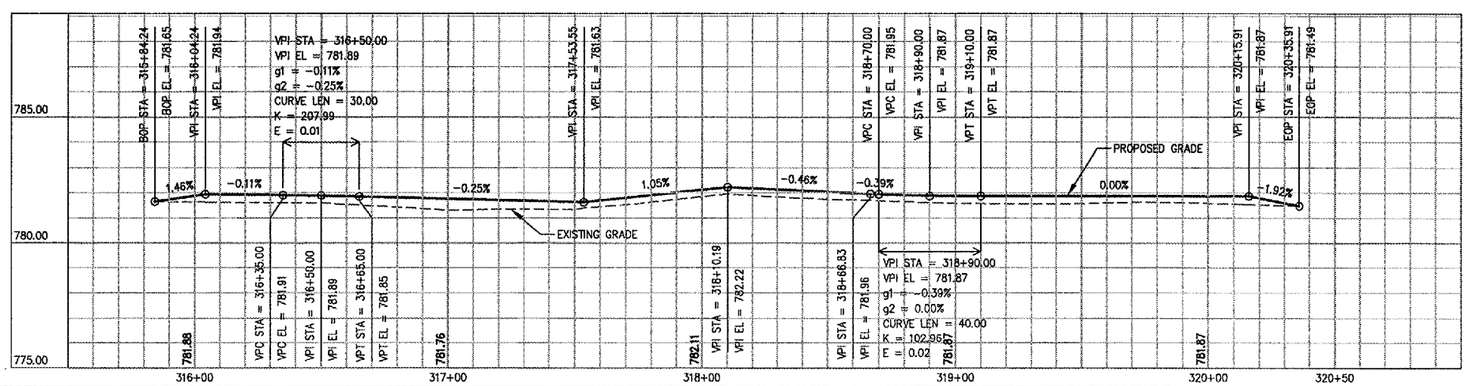

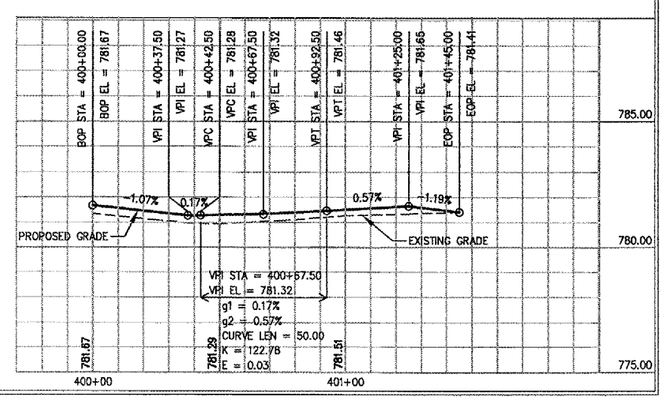

HANSON

HANSON PROFESSIONAL SERVICES INC.
815 Commerce Drive Suite 200
Oak Brook, Illinois 60523
Telephone: 630.990.3800
Fax: 630.990.3801

City of Dixon

CITY OF DIXON, ILLINOIS
Post Office Box 386
Dixon, Illinois 61021
Telephone: 815.288.1485

DIXON MUNICIPAL AIRPORT
CHARLES R. WALGREEN FIELD
OVERLAY RUNWAY 8-26,
REHABILITATE HANGAR PAVEMENTS

AIP PROJECT NO. 3-17-0036-B5
IDA PROJECT NO. C73-3313

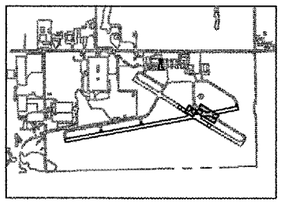

KEY PLAN

No.	Drawing Issue Description	Date	By

Date
12 MARCH 2004

Sheet Title

PLAN AND PROFILE
ALIGNMENT 300 AND
ALIGNMENT 400

84303B8004/C8005	Project Number
RJT 01/20/04	Layout By Date
TMM 01/20/04	Designed By Date
RMH 03/05/04	Reviewed By Date
RJT	Drawn By

17
of 68
Sheet No.

I:\03JOBS\40843\03B8004\DRAWINGS\SHEETS\17-P & P-320&400.DWG MAR 12, 2004 8:41AM RJT