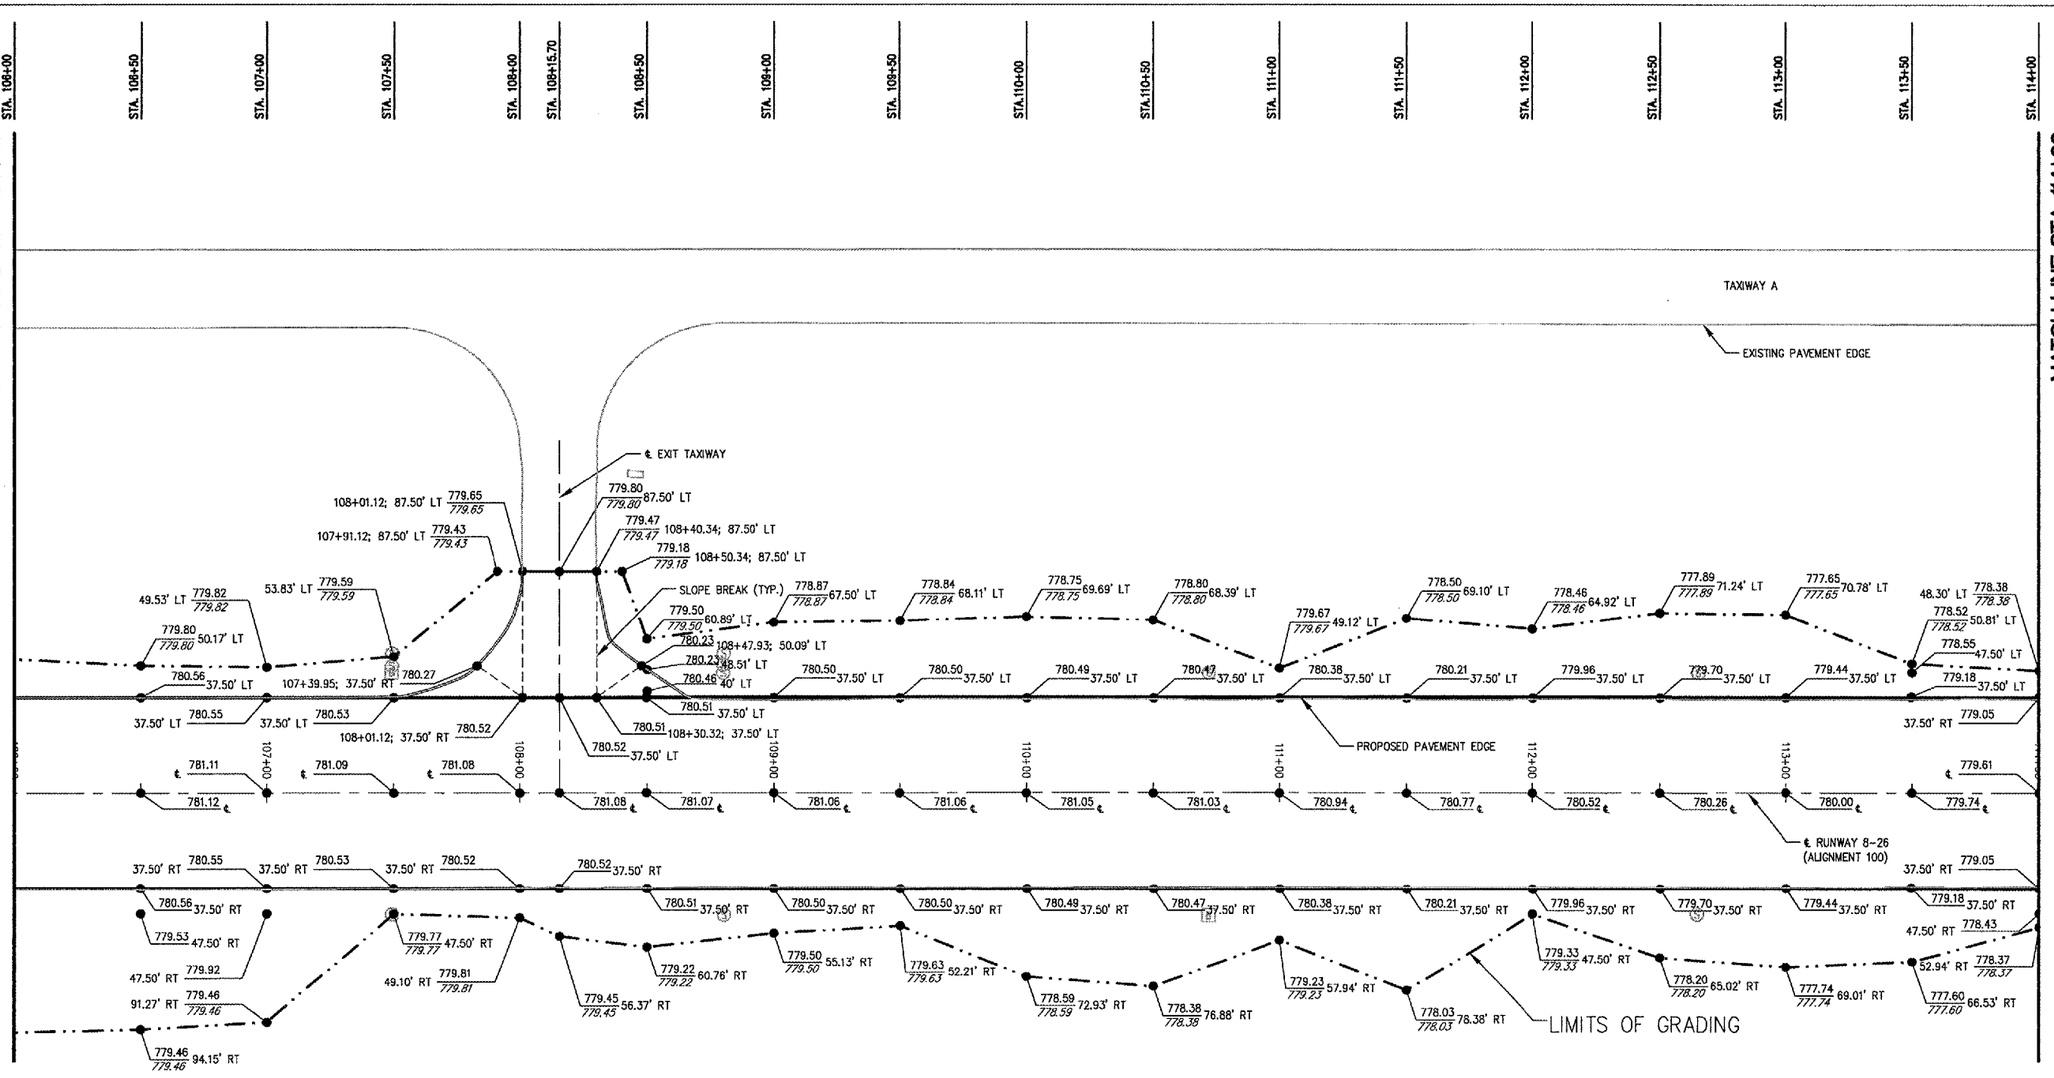


## LEGEND

- PROPOSED GRADING LIMITS
- EXISTING SWALE
- EXISTING STORM SEWER
- EXISTING UNDERDRAIN
- EXISTING STORM SEWER MANHOLE
- PROP. EL. / EXIS. EL. STATION; OFFSET
- EXISTING FLARED END SECTION
- EXISTING REIL
- EXISTING STAKE MOUNTED LIGHT
- EXISTING BASE MOUNTED LIGHT
- EXISTING HANDHOLE
- EXISTING GUIDANCE SIGN

## NOTE

1. FOR STAKING PLAN NOTES, SEE SHEET 18.

-N-

30 0 30 60
SCALE IN FEET


HANSON

HANSON PROFESSIONAL SERVICES INC.
815 Commerce Drive Suite 200
Oak Brook, Illinois 60523
Telephone: 630.990.3800
Fax: 630.990.3801

City of Dixon

CITY OF DIXON, ILLINOIS
Post Office Box 386
Dixon, Illinois 61021
Telephone: 815.288.1485


DIXON MUNICIPAL AIRPORT
CHARLES R. WALGREEN FIELD
OVERLAY RUNWAY 8-26,
REHABILITATE HANGAR PAVEMENTS

AIP PROJECT NO. 3-17-0036-B5
IDA PROJECT NO. C73-3313

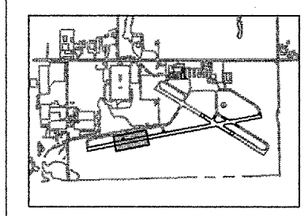

KEY PLAN

| No. | Drawing Issue Description | Date | By |
|---|---|---|---|

Date
12 MARCH 2004

Sheet Title

# STAKING PLAN STA 106+00 TO STA 114+00

84303B8004/C8005
Project Number

| | |
|---|---|
| RJT | 01/20/04 |
| Layout By | Date |
| TMM | 01/20/04 |
| Designed By | Date |
| RMH | 03/05/04 |
| Reviewed By | Date |
| RJT | --- \| --- |
| Drawn By | |

19
of 68
Sheet No.

I:\03JOBS\00843\03B8004\DRAWINGS\SHEETS\19-STAKING PLAN-8-26.DWG MAR 12, 2004 8:41AM RJT