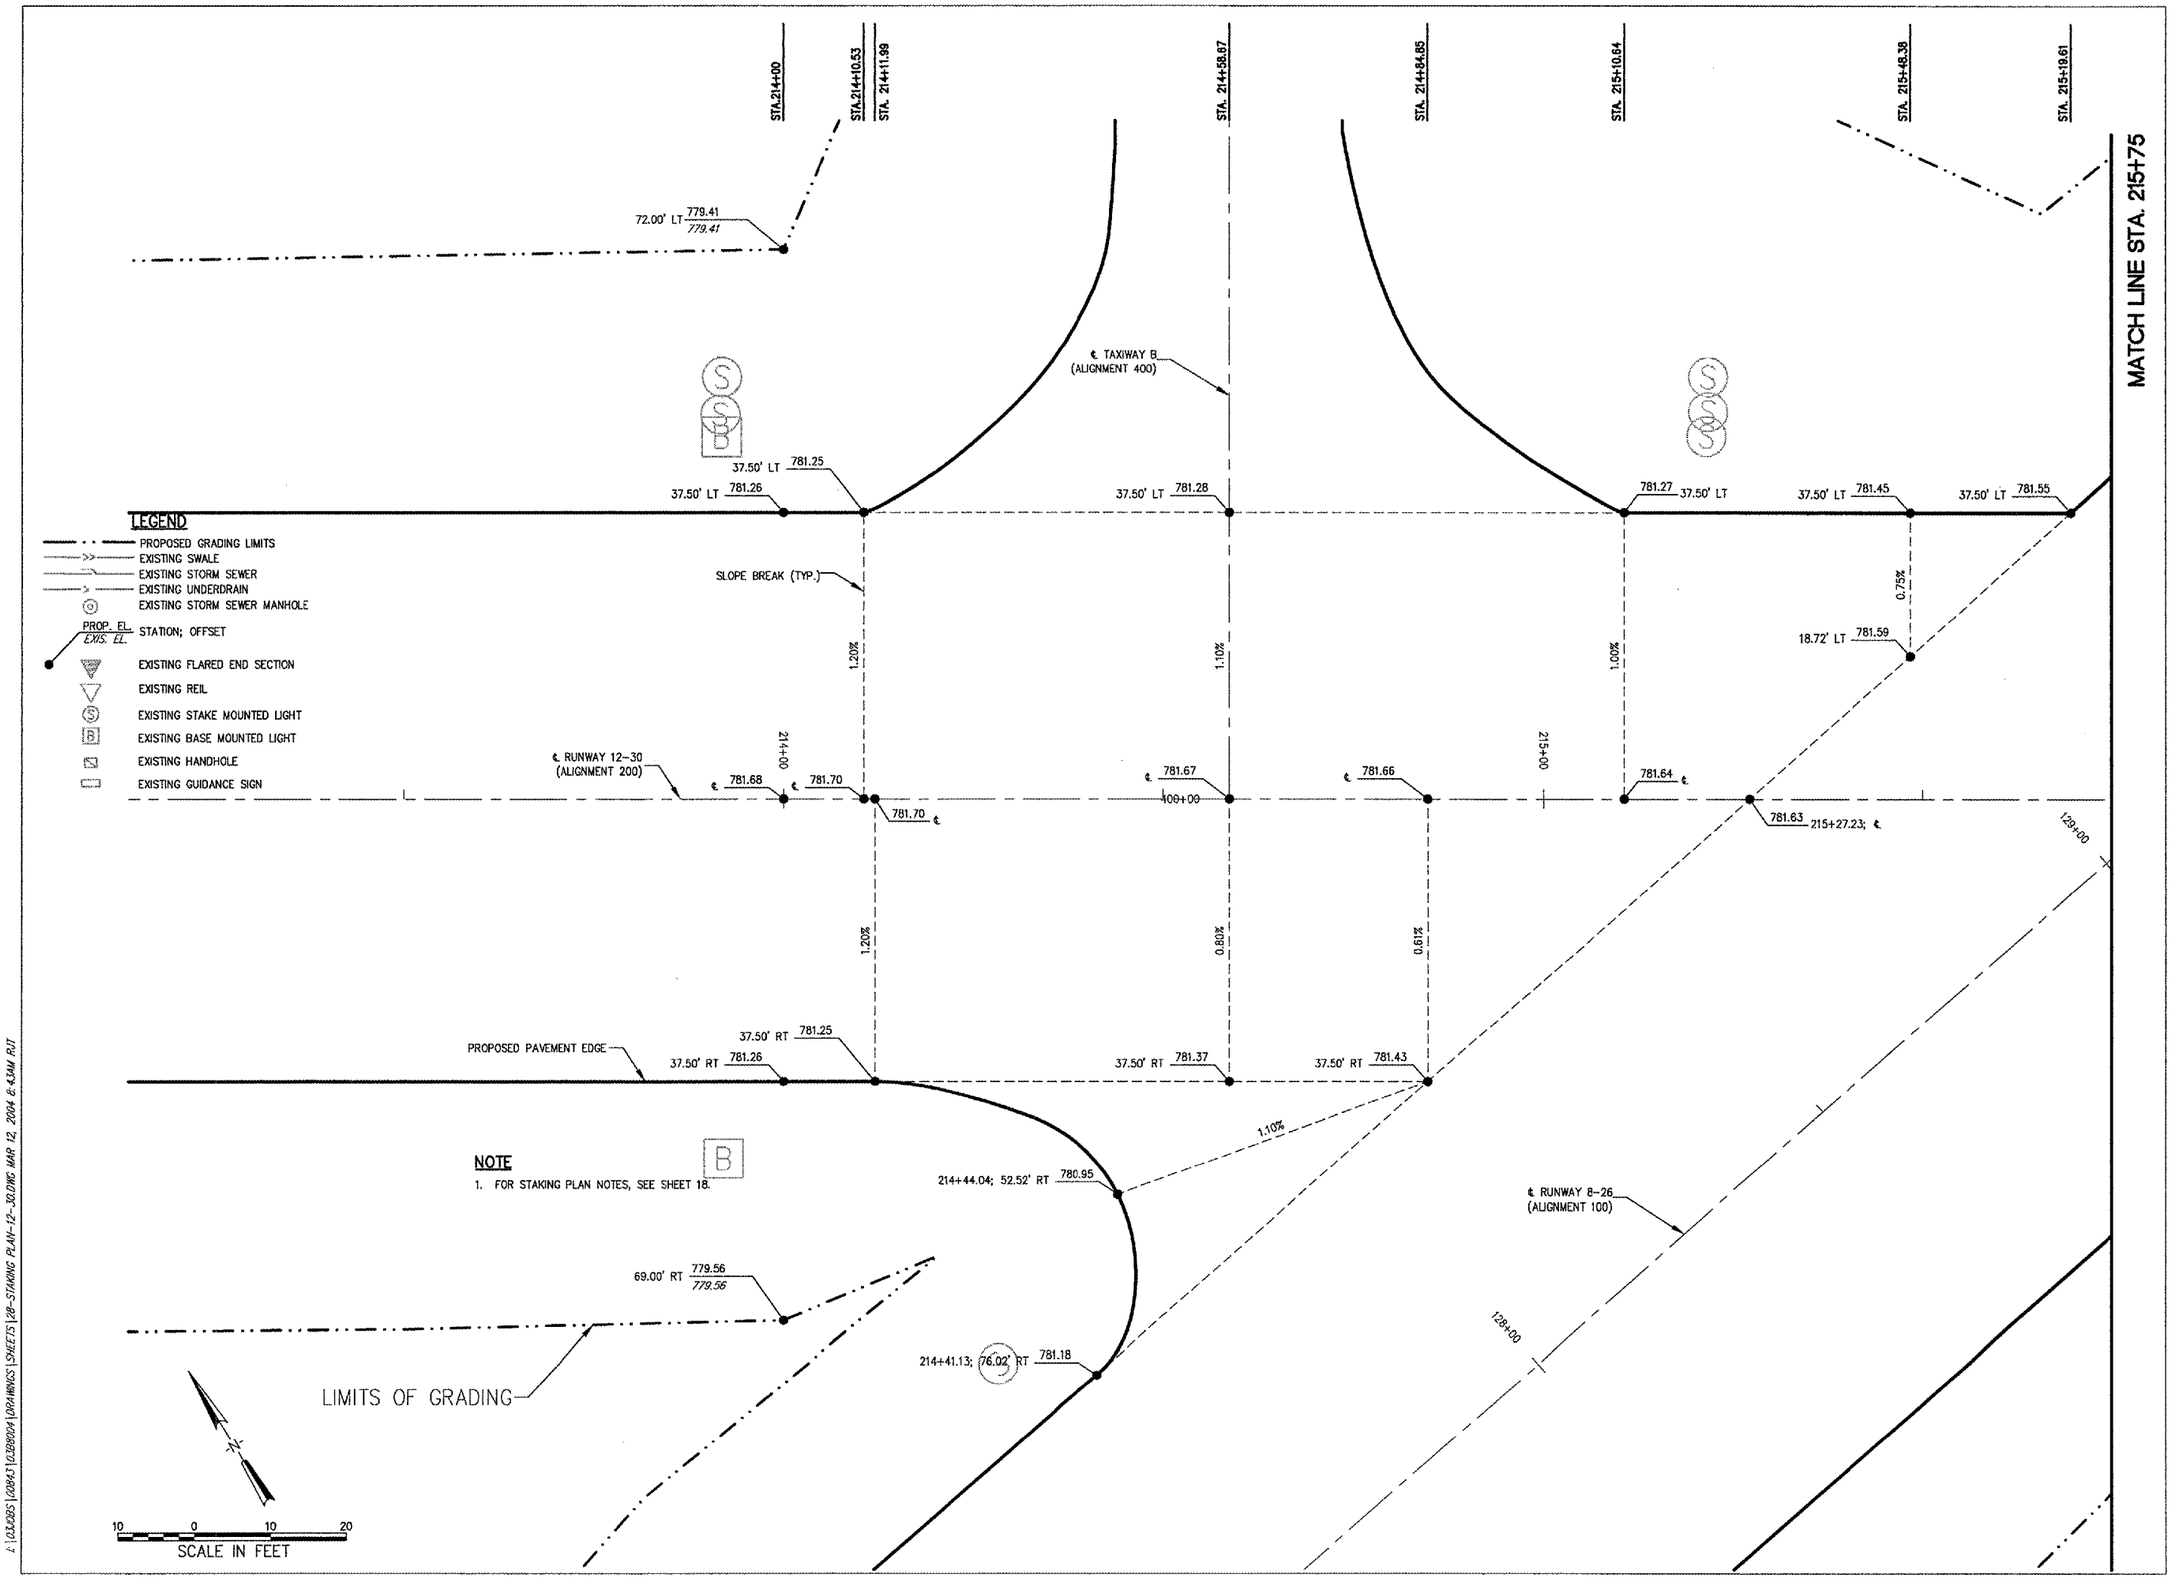


I:\03JOBS\00843\03B8004\DRAWINGS\SHEETS\28-STAKING PLAN-12-30.DWG MAR 12, 2004 8:43AM RJT


HANSON

HANSON PROFESSIONAL SERVICES INC.
815 Commerce Drive Suite 200
Oak Brook, Illinois 60523
Telephone: 630.990.3800
Fax: 630.990.3801

City of Dixon

CITY OF DIXON, ILLINOIS
Post Office Box 386
Dixon, Illinois 61021
Telephone: 815.288.1485


DIXON MUNICIPAL AIRPORT
CHARLES R. WALGREEN FIELD
OVERLAY RUNWAY 8-26,
REHABILITATE HANGAR PAVEMENTS

AIP PROJECT NO. 3-17-0036-B5
IDA PROJECT NO. C73-3313

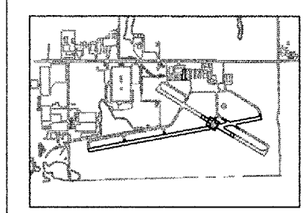

KEY PLAN

| No. | Drawing Issue Description | Date | By |
|---|---|---|---|

Date
12 MARCH 2004
Sheet Title

# INTERSECTION STAKING PLAN STA 214+00 TO STA 215+75

84303B8004/C8005
Project Number
RJT 01/20/04
Layout By Date
TMM 01/20/04
Designed By Date
RMH 03/05/04
Reviewed By Date
RJT | --- | ---
Drawn By

28
of 68
Sheet No.