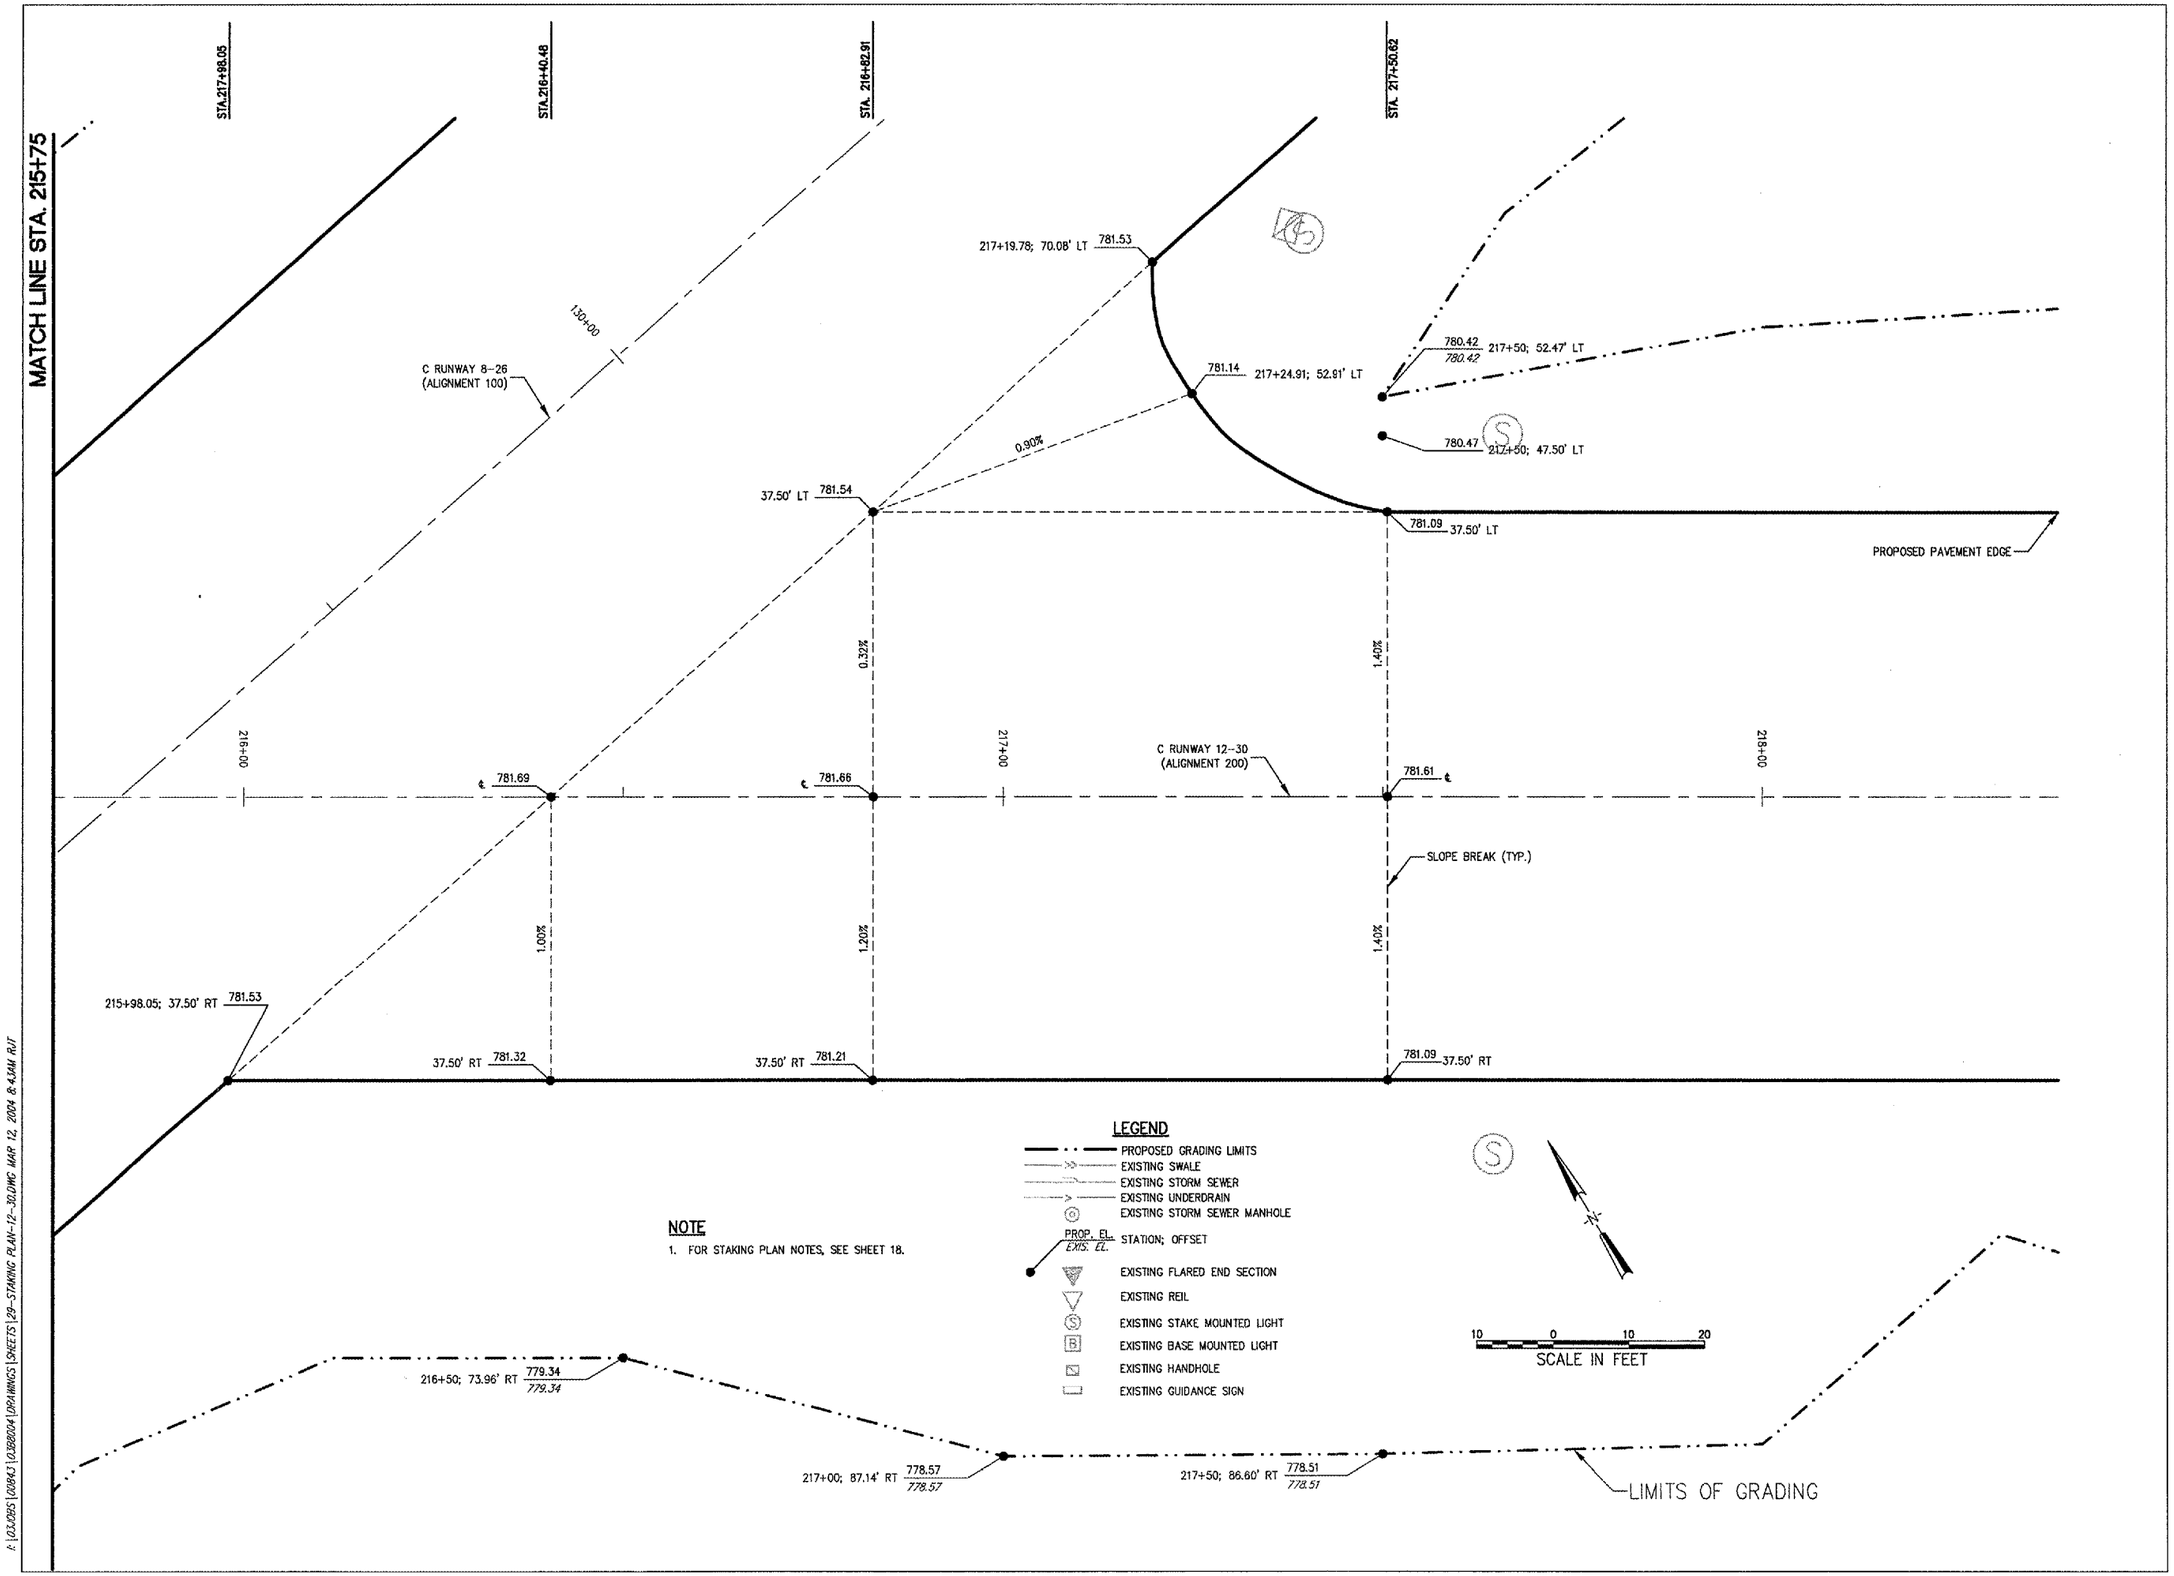

I:\CIVIL\DIXON\84843\03B8004\DRAWINGS\SHEETS\29-STAKING PLAN-12-30.DWG MAR 12, 2004 8:43AM RJT

HANSON

HANSON PROFESSIONAL SERVICES INC.
815 Commerce Drive Suite 200
Oak Brook, Illinois 60523
Telephone: 630.990.3800
Fax: 630.990.3801

City of Dixon

CITY OF DIXON, ILLINOIS
Post Office Box 386
Dixon, Illinois 61021
Telephone: 815.288.1485

DIXON MUNICIPAL AIRPORT
CHARLES R. WALGREEN FIELD
OVERLAY RUNWAY 8-26,
REHABILITATE HANGAR PAVEMENTS

AIP PROJECT NO. 3-17-0036-B5
IDA PROJECT NO. C73-3313

KEY PLAN

No.	Drawing Issue Description	Date	By

Date
12 MARCH 2004

Sheet Title

INTERSECTION STAKING PLAN STA 215+75 TO STA 217+50.62

84303B8004/C8005
Project Number

RJT 01/20/04
Layout By Date

TMM 01/20/04
Designed By Date

RMH 03/05/04
Reviewed By Date

RJT | --- | ---
Drawn By

29
Sheet No.

of 68