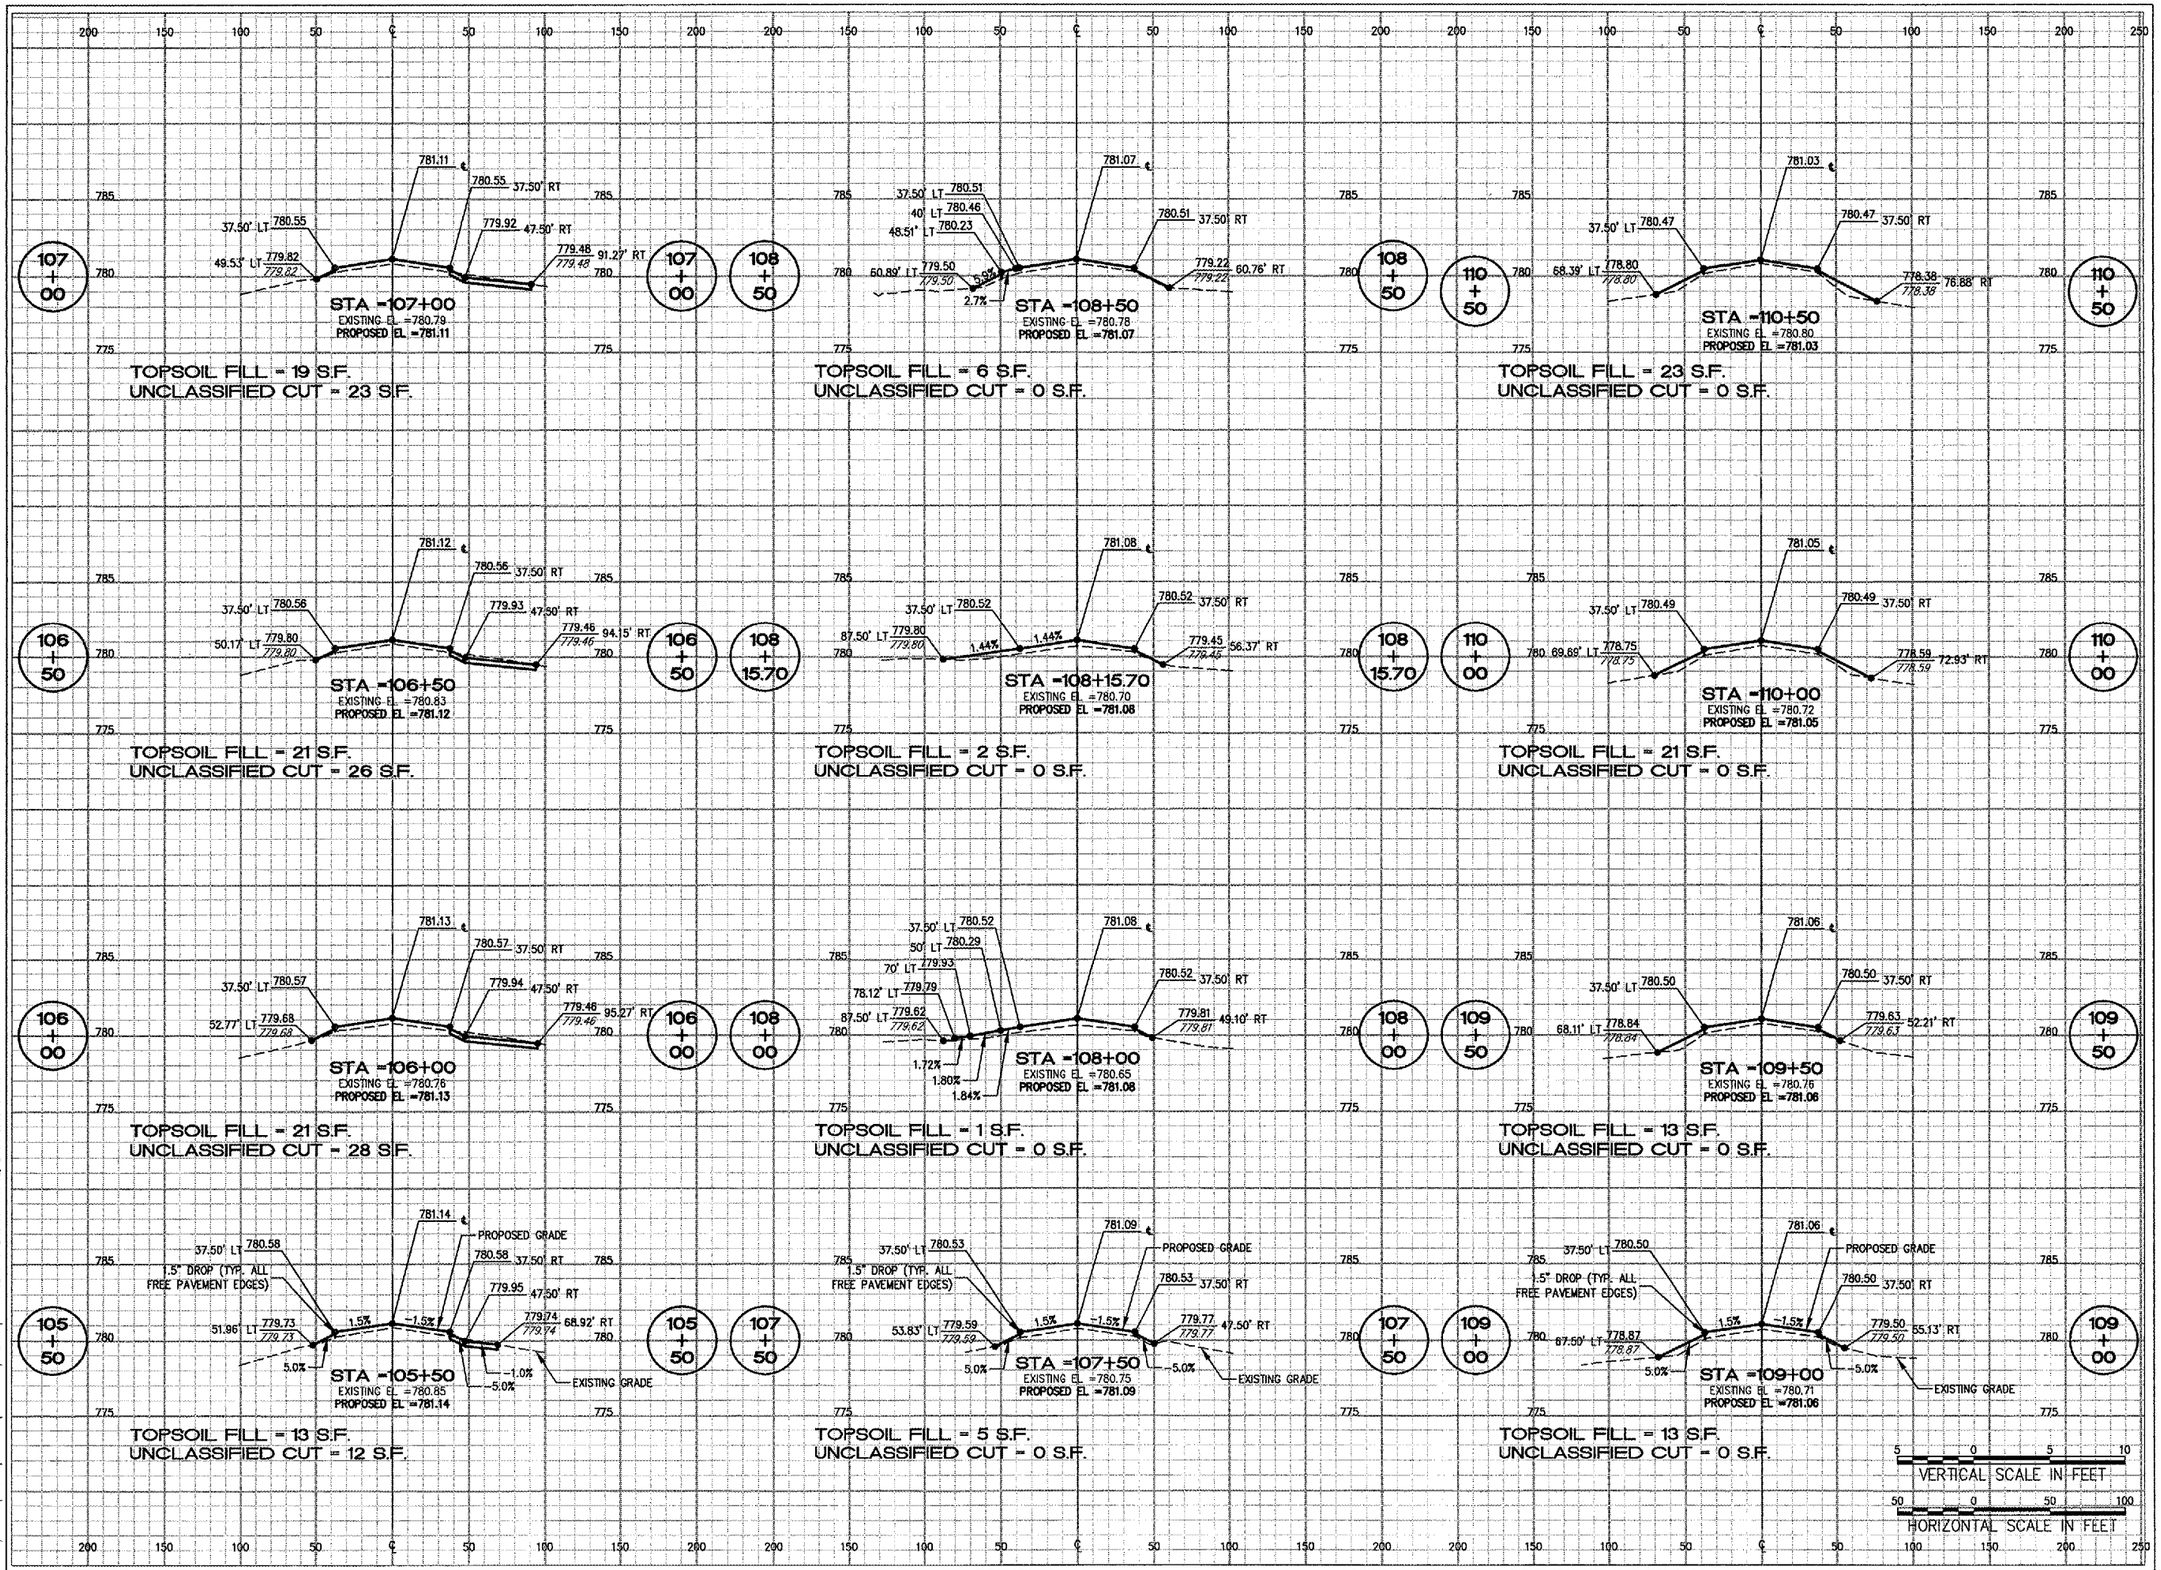

HANSON

HANSON PROFESSIONAL SERVICES INC.
815 Commerce Drive Suite 200
Oak Brook, Illinois 60523
Telephone: 630.990.3800
Fax: 630.990.3801

City of Dixon

CITY OF DIXON, ILLINOIS
Post Office Box 386
Dixon, Illinois 61021
Telephone: 815.288.1485

DIXON MUNICIPAL AIRPORT
CHARLES R. WALGREEN FIELD
OVERLAY RUNWAY 8-26,
REHABILITATE HANGAR PAVEMENTS

AIP PROJECT NO. 3-17-0036-B5
IDA PROJECT NO. C73-3313

No.	Drawing Issue Description	Date	By

Date
12 MARCH 2004

Sheet Title
CROSS SECTIONS
STA 105+50 TO
STA 110+50

8430388004/C8005	Project Number	
RJT	01/26/04	Layout By / Date
TMM	01/26/04	Designed By / Date
RMH	03/05/04	Reviewed By / Date
RJT		Drawn By

34
of 68
Sheet No.

I:\JOBS\2083\03880004\DWG\MWGS\SHEETS\34-X-SECS-8-26.DWG MAR 12, 2004 8:43AM RJT