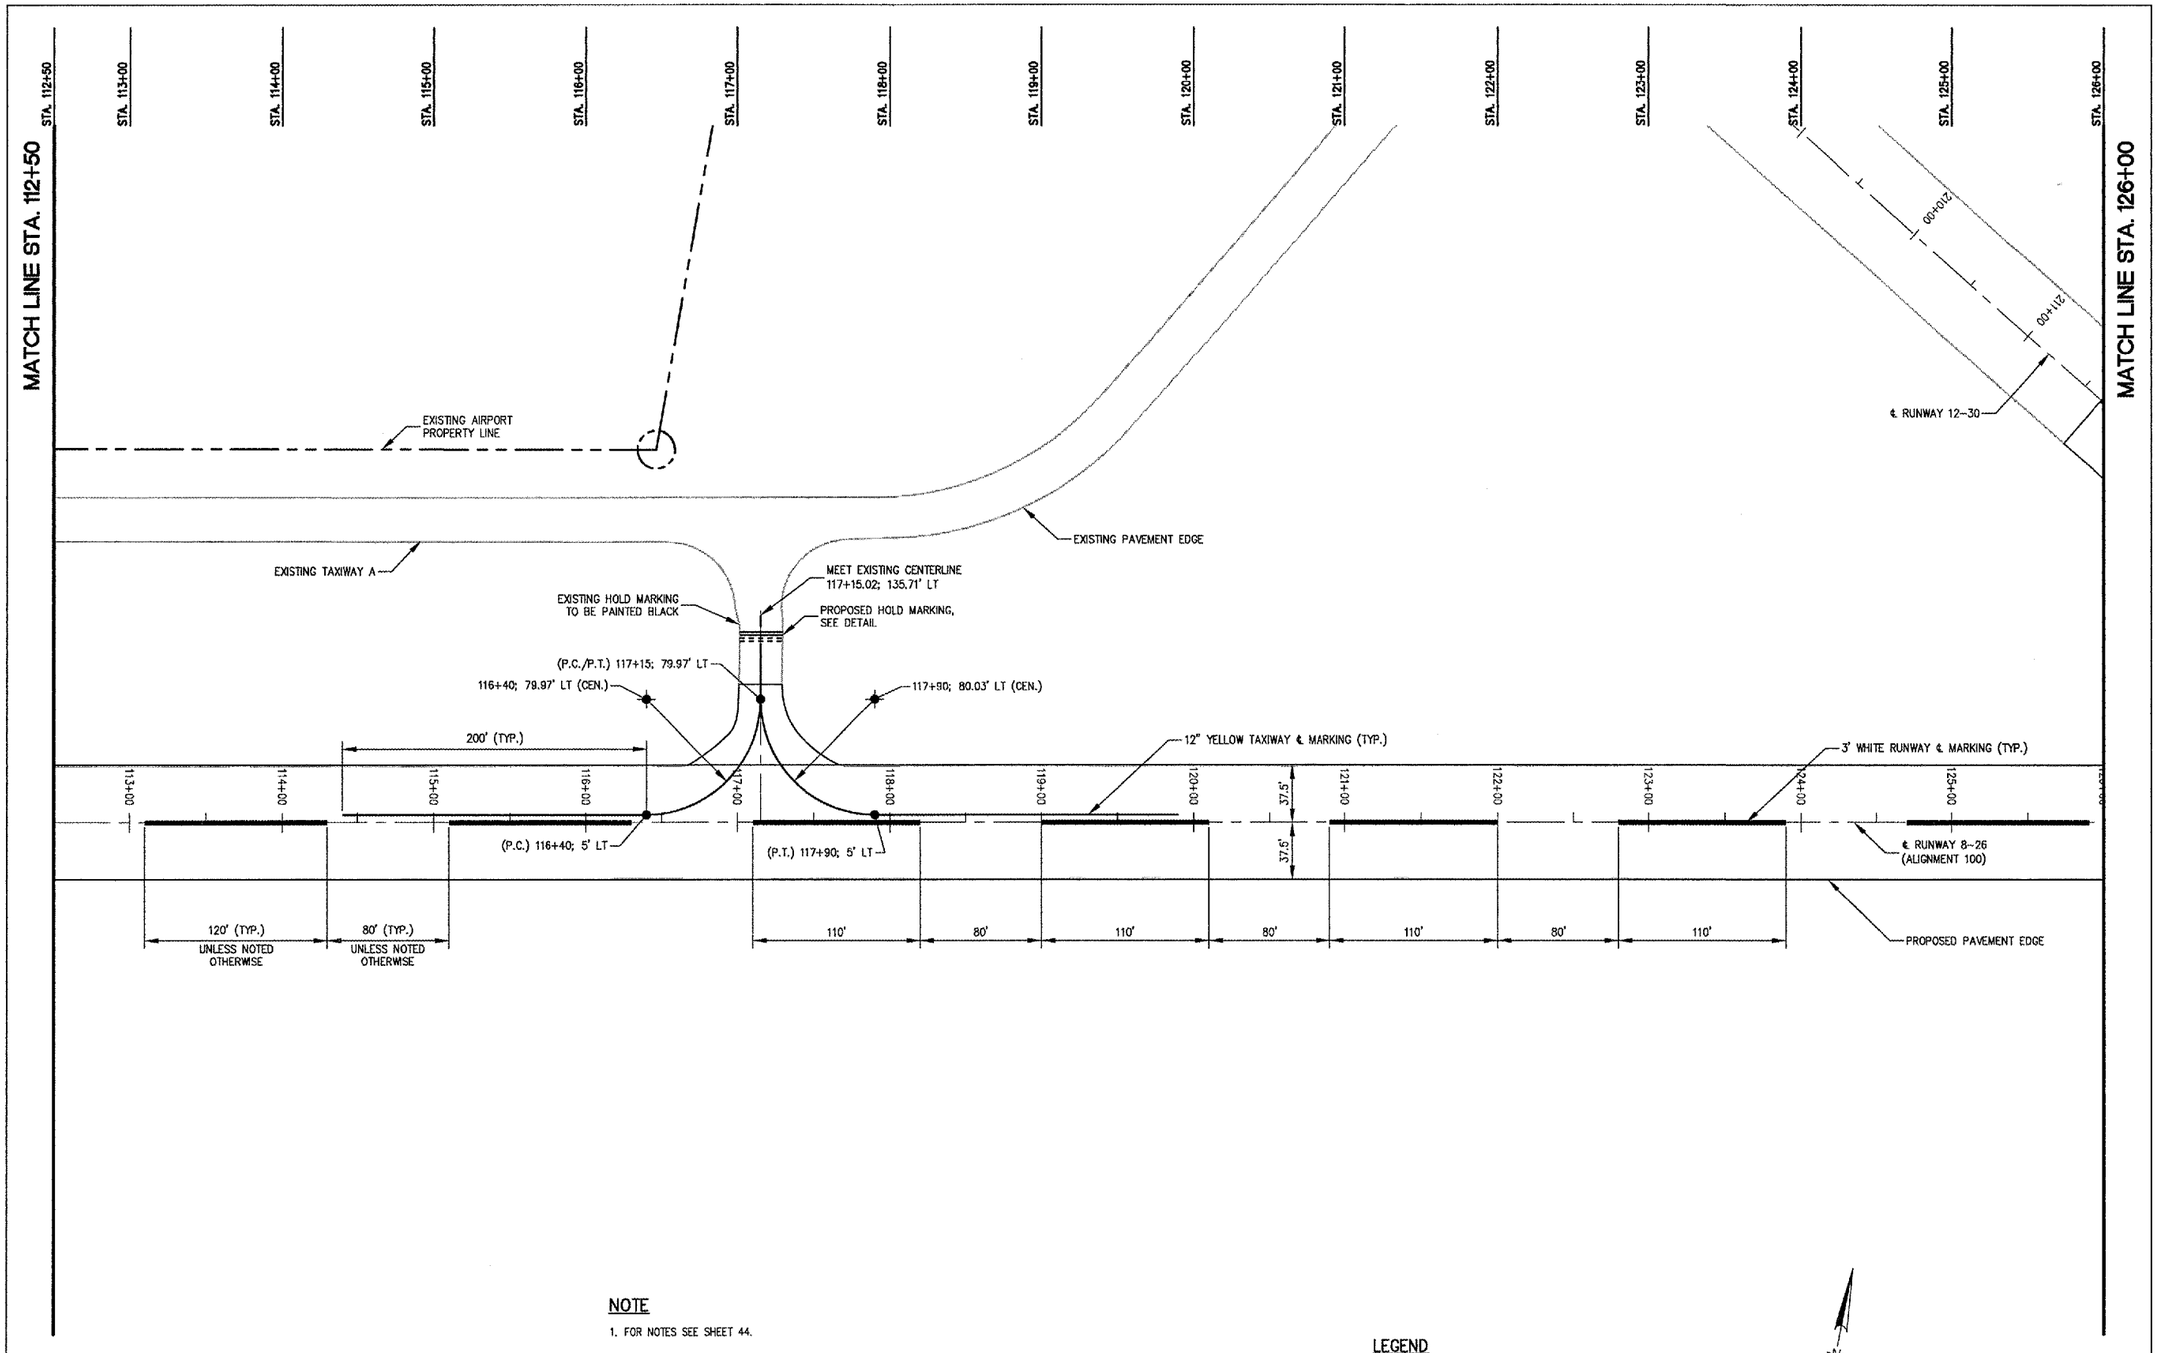

NOTE

1. FOR NOTES SEE SHEET 44.

LEGEND

PROPOSED YELLOW MARKINGS (EPOXY)

PROPOSED WHITE MARKINGS (EPOXY)

N

50 0 50 100

SCALE IN FEET

HANSON

HANSON PROFESSIONAL SERVICES INC.

815 Commerce Drive Suite 200
Oak Brook, Illinois 60523
Telephone: 630.990.3800
Fax: 630.990.3801

City of Dixon

CITY OF DIXON, ILLINOIS

Post Office Box 386
Dixon, Illinois 61021
Telephone: 815.288.1485

DIXON MUNICIPAL AIRPORT
CHARLES R. WALGREEN FIELD
OVERLAY RUNWAY 8-26,
REHABILITATE HANGAR PAVEMENTS

AIP PROJECT NO. 3-17-0036-B5
IDA PROJECT NO. C73-3313

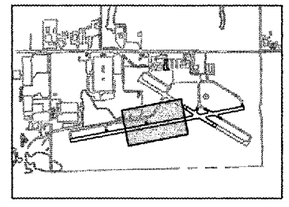

KEY PLAN

No.	Drawing Issue Description	Date	By

Date

12 MARCH 2004

Sheet Title

PAVEMENT MARKING PLAN STA 112+50 TO STA 126+00

84303B8004/C8005
Project Number

TMM 01/15/04
Layout By Date

TMM 01/15/04
Designed By Date

RMH 03/05/04
Reviewed By Date

RJT | --- | ---
Drawn By

45

of 68

Sheet No.

I:\03JOBS\00843\03B8004\DRAWINGS\SHEETS\45-MARKING PLAN.DWG MAR 12, 2004 8:45AM RJT