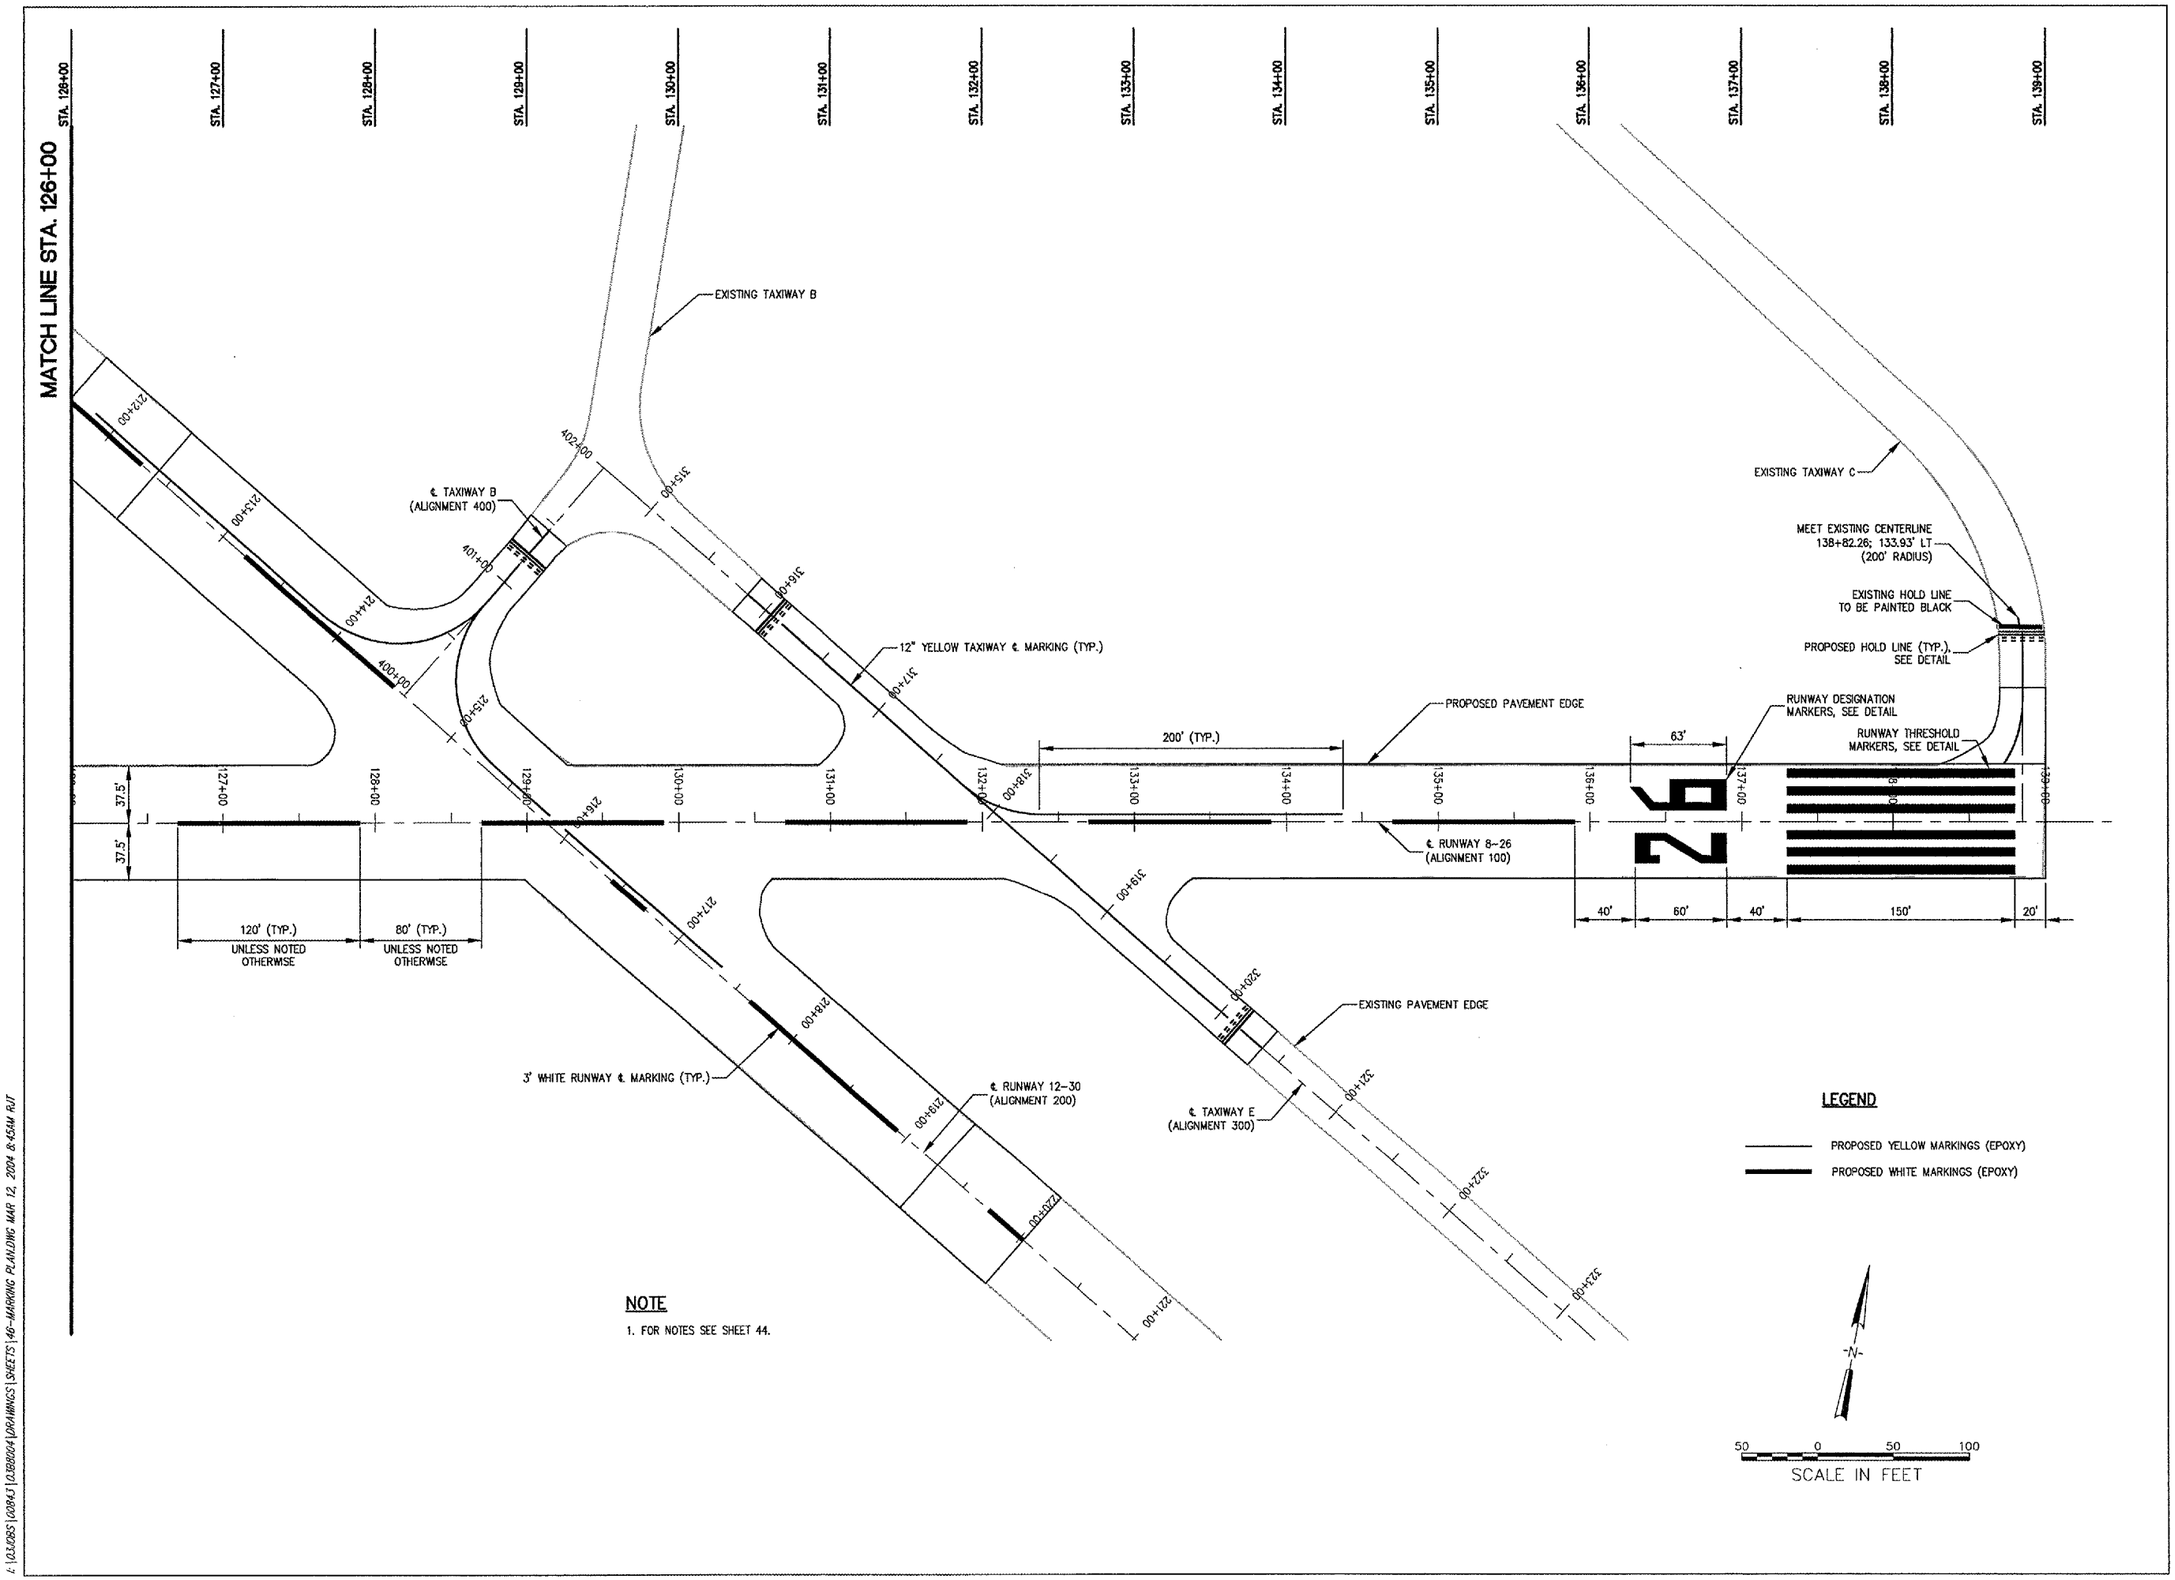

NOTE

1. FOR NOTES SEE SHEET 44.

HANSON

HANSON PROFESSIONAL SERVICES INC.

815 Commerce Drive Suite 200
Oak Brook, Illinois 60523
Telephone: 630.990.3800
Fax: 630.990.3801

City of Dixon

CITY OF DIXON, ILLINOIS

Post Office Box 386
Dixon, Illinois 61021
Telephone: 815.288.1485

DIXON MUNICIPAL AIRPORT
CHARLES R. WALGREEN FIELD
OVERLAY RUNWAY 8-26,
REHABILITATE HANGAR PAVEMENTS

AIP PROJECT NO. 3-17-0036-B5
IDA PROJECT NO. C73-3313

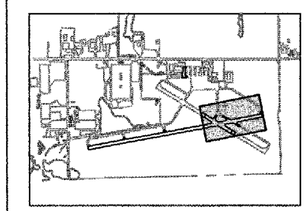

KEY PLAN

No.	Drawing Issue Description	Date	By

Date

12 MARCH 2004

Sheet Title

PAVEMENT MARKING PLAN STA 126+00 TO STA 139+00

84303B8004/C8005	Project Number
TMM	01/15/04 Layout By Date
TMM	01/15/04 Designed By Date
RMH	03/05/03 Reviewed By Date
RJT	--- | --- Drawn By

46 of 68
Sheet No.

I:\03\03B003\C8005\03B8004\DRAWINGS\SHEETS\46-MARKING PLAN.DWG MAR 12, 2004 8:45AM RJT