LEGEND

- EXISTING STORM SEWER
- EXISTING SWALE
- EXISTING FENCE
- EXISTING UNDERGROUND ELECTRIC
- EXISTING STORM SEWER MANHOLE
- PROPOSED SWALE
- PROPOSED STORM SEWER
- PROPOSED TRENCH DRAIN
- PROPOSED UNDERDRAIN
- PROPOSED STORM SEWER MANHOLE
- PROPOSED FLARED END SECTION
- PROPOSED FLARED END SECTION
- PROPOSED UNDERDRAIN CLEANOUT

NOTE

FOR HANGAR AREA NOTES SEE "PLAN – WEST HANGAR AREA".

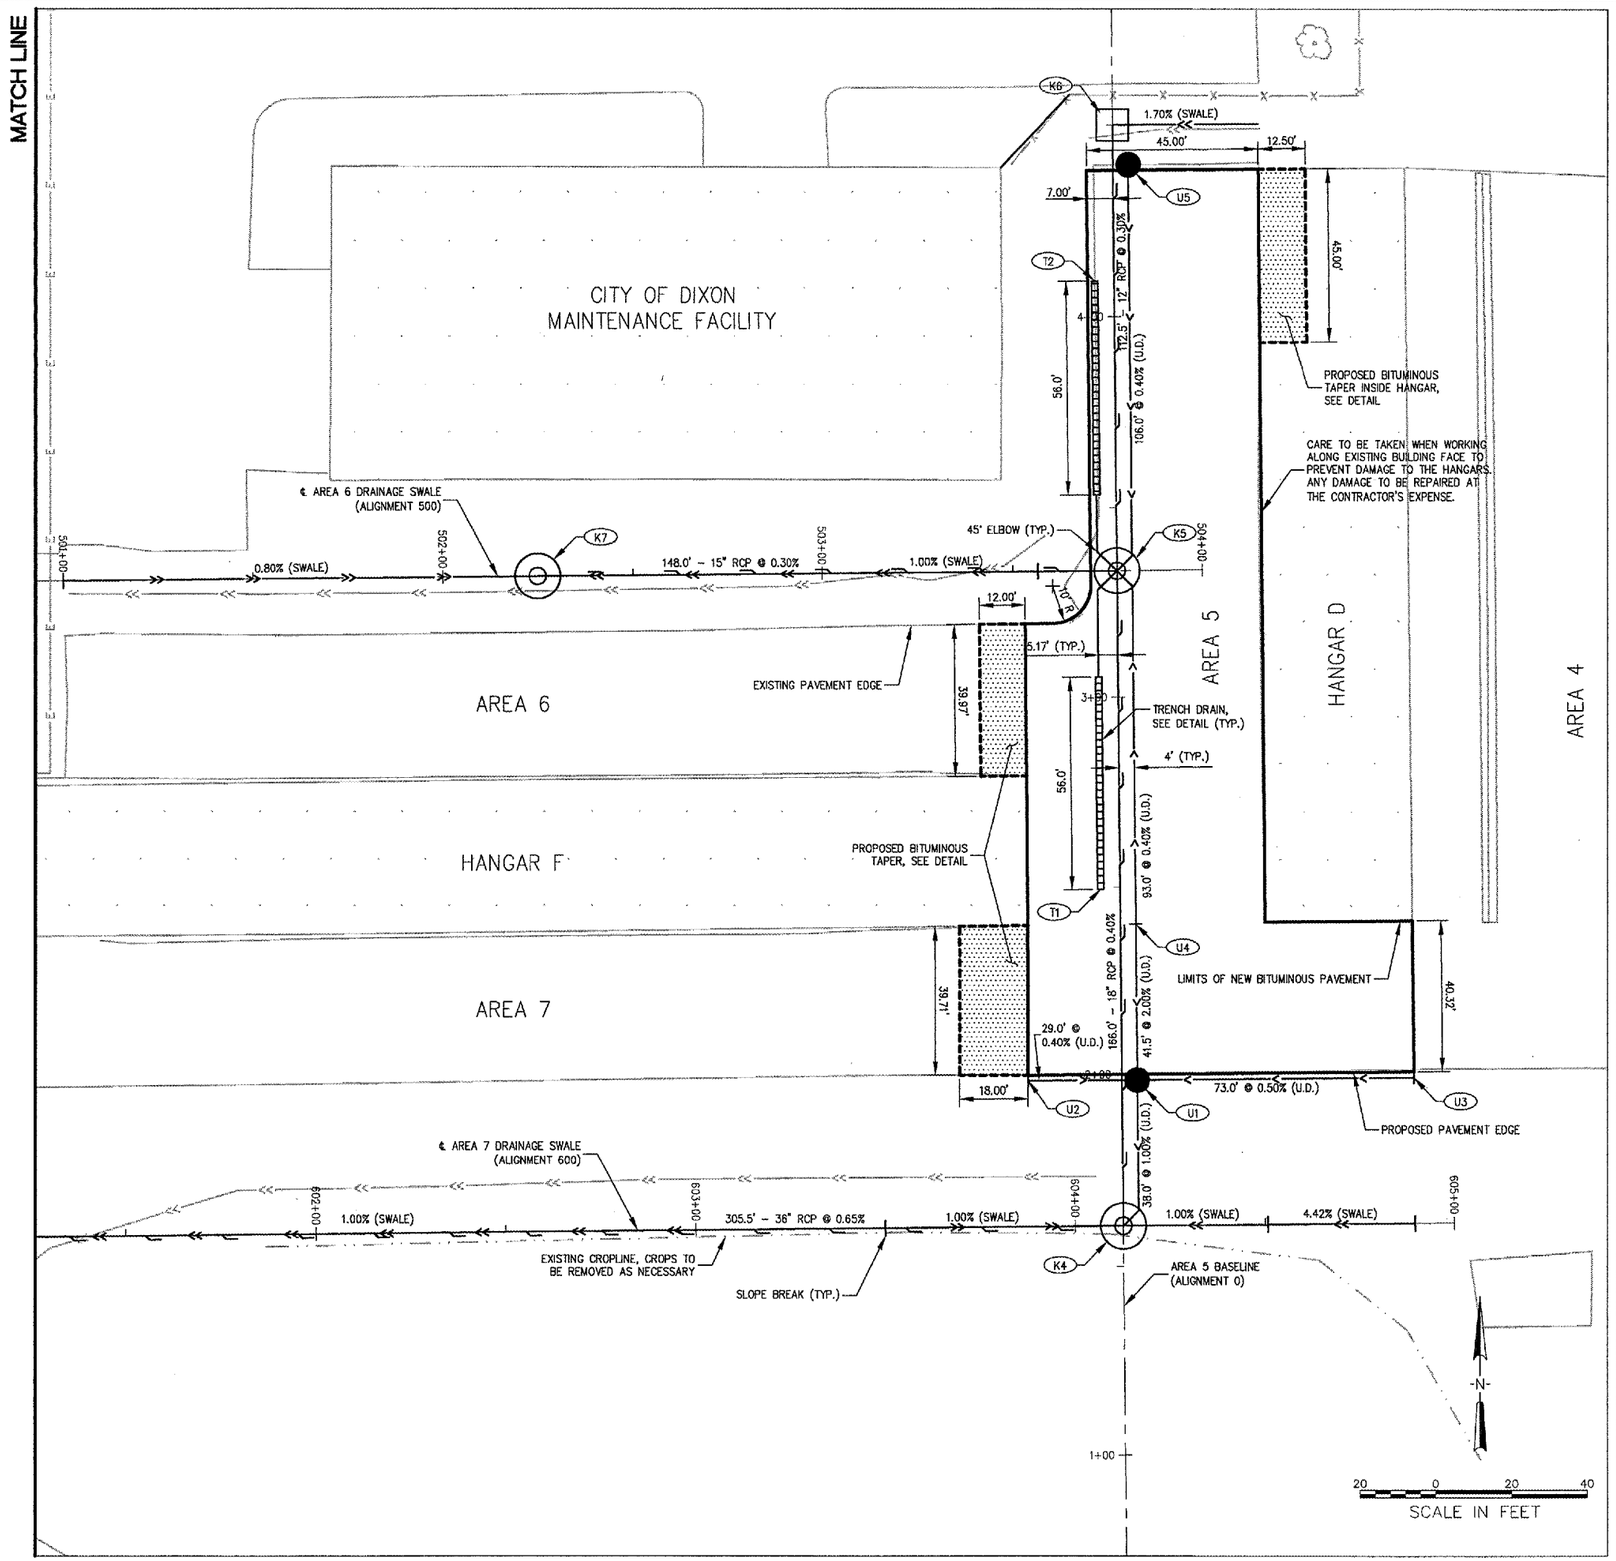

HANSON

HANSON PROFESSIONAL SERVICES INC.
815 Commerce Drive Suite 200
Oak Brook, Illinois 60523
Telephone: 630.990.3800
Fax: 630.990.3801

City of Dixon

CITY OF DIXON, ILLINOIS
Post Office Box 386
Dixon, Illinois 61021
Telephone: 815.288.1485

DIXON MUNICIPAL AIRPORT
CHARLES R. WALGREEN FIELD
OVERLAY RUNWAY 8-26,
REHABILITATE HANGAR PAVEMENTS

AIP PROJECT NO. 3-17-0036-B5
IDA PROJECT NO. C73-3313

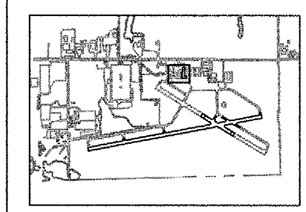

KEY PLAN

No.	Drawing Issue Description	Date	By

Date
12 MARCH 2004
Sheet Title

PLAN - EAST HANGAR AREA

84303B8004/C8005	Project Number
KLK	01/05/04
Layout By	Date
TMM	01/09/04
Designed By	Date
RMH	03/05/04
Reviewed By	Date
KLK	
Drawn By	

60
of 68
Sheet No.

I:\03JOBS\00843\03B8004\DRAWINGS\SHEETS\60-PLAN-EAST AREA.DWG MAR 12, 2004 8:47AM RJT