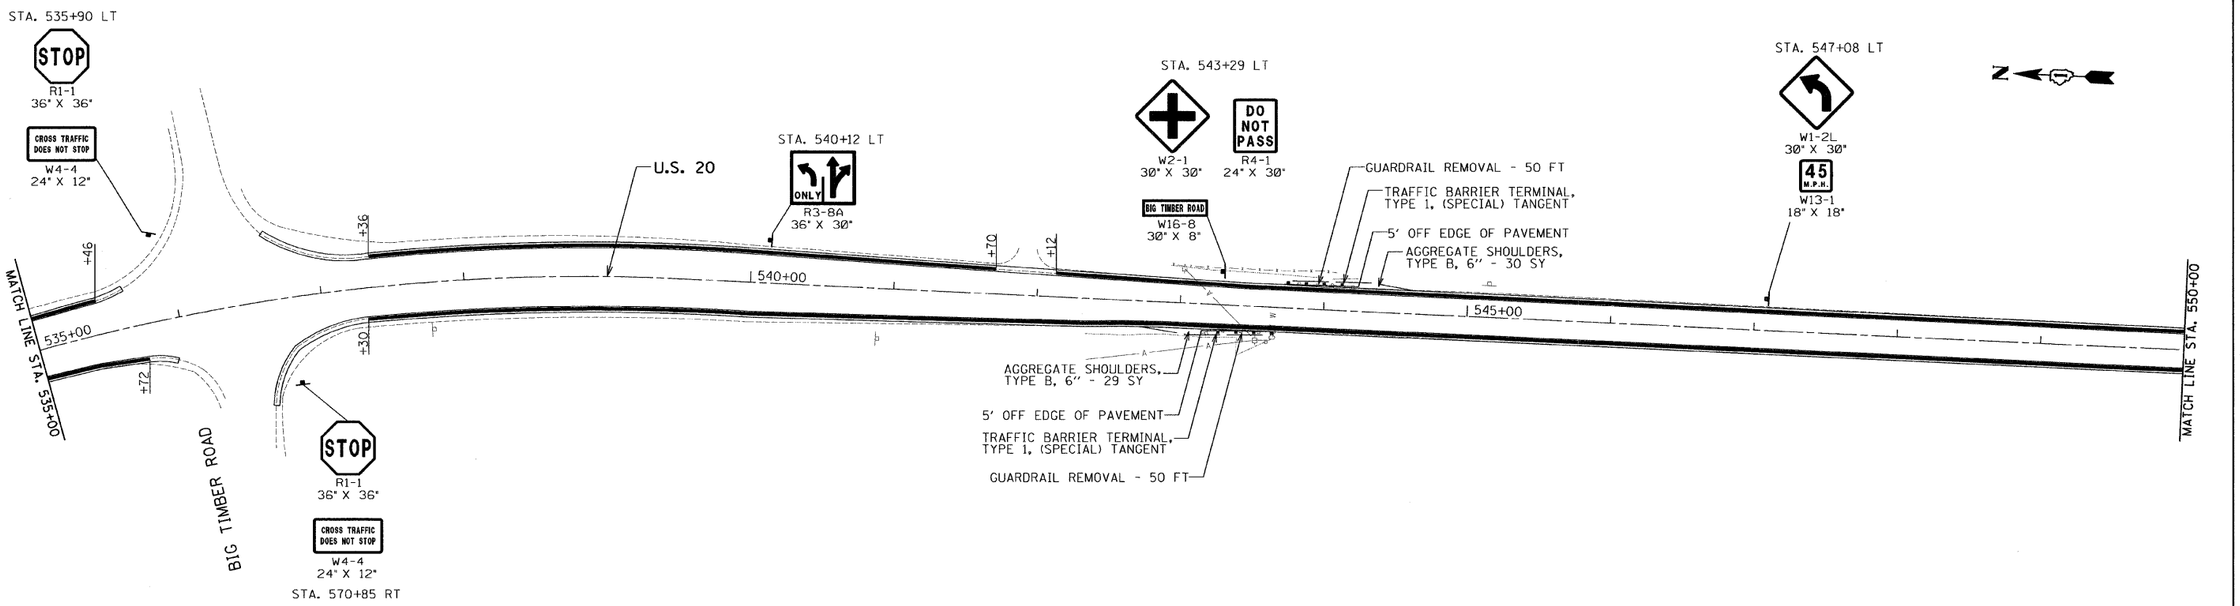

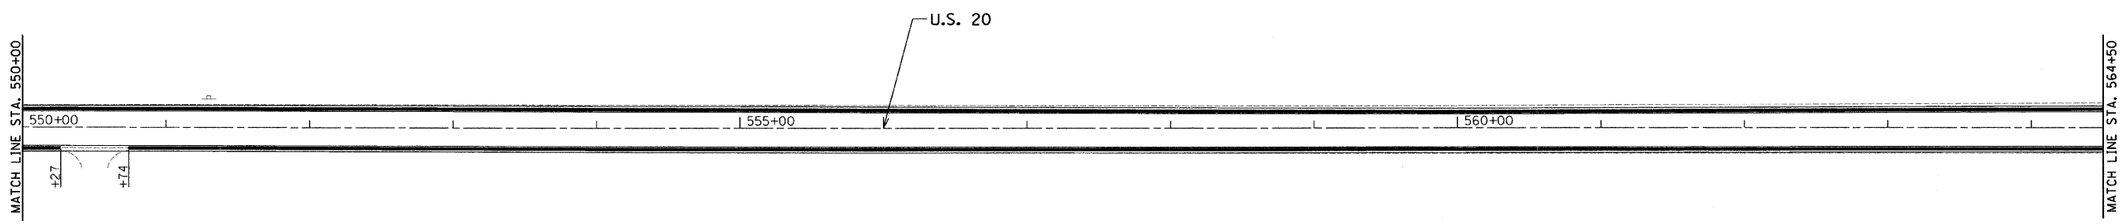

Rev. Sheet 4-6-10

FILE NAME = *FILEL*	USER NAME = _USER_	DESIGNED - RS / EF	REVISED - EF 02-24-2010	**STATE OF ILLINOIS DEPARTMENT OF TRANSPORTATION**	**US 20 – WEST UNION ROAD TO IL 47 ROADWAY PLANS**		
		DRAWN - JJ / EF	REVISED -				
	PLOT SCALE = 50.0000 ' / IN.	CHECKED - RS	REVISED -		SCALE: 50	SHEET NO. 18 OF 23 SHEETS	STA. 535+00 TO STA. 564+50
	PLOT DATE = 2/24/2010	DATE - 02-08-2010	REVISED -				

F.A.U. RTE.	SECTION	COUNTY	TOTAL SHEETS	SHEET NO.
•	2009-089 I	••	46	26
•• McHENRY & KANE		CONTRACT NO. 60237		
• 525/345	ILLINOIS FED. AID PROJECT			

h:\Jobs2009\2009323-158\cad\plt\dgn\2009160137-sht-plan18.dgn
2/24/2010 2:13:01 PM