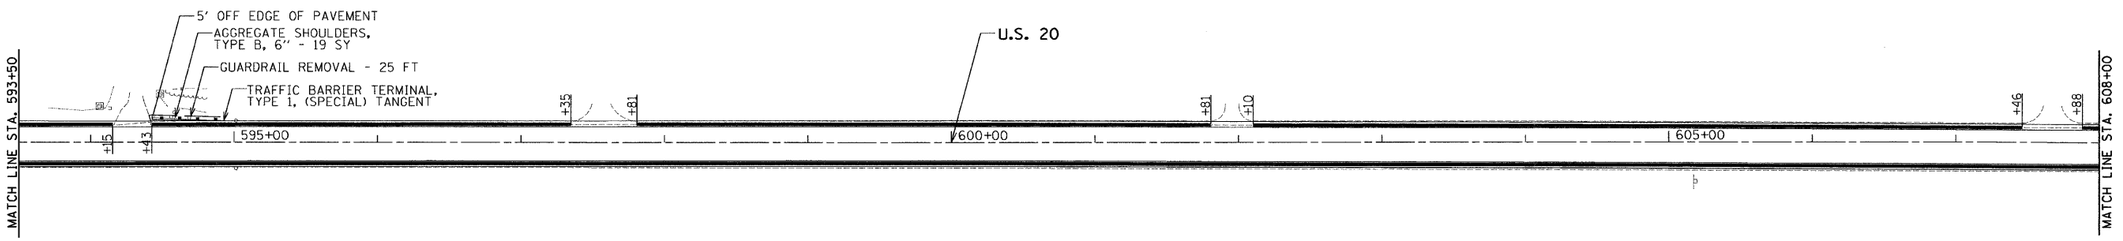

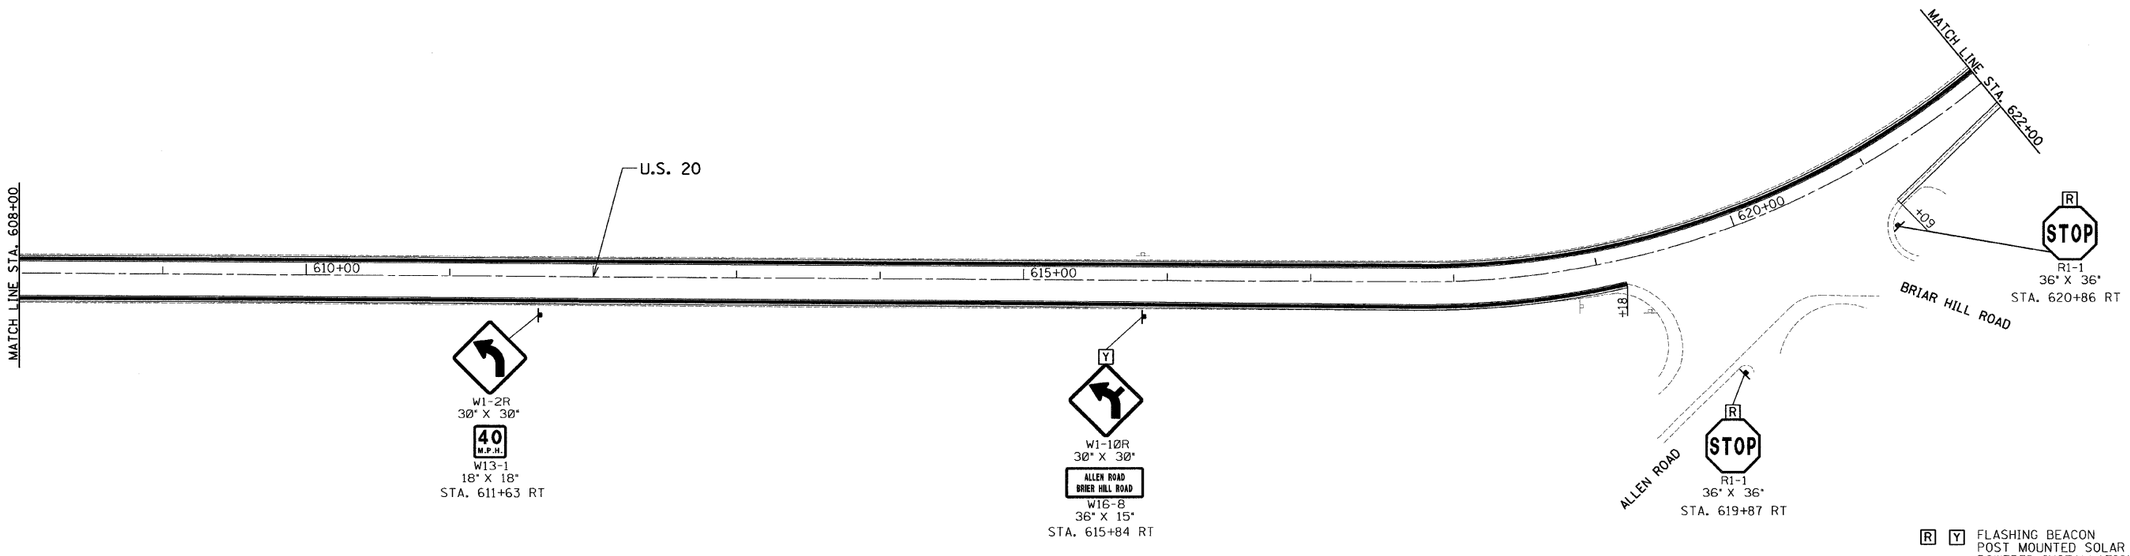

R Y FLASHING BEACON POST MOUNTED SOLAR POWERED INSTALLATION

Rev. Sheet 4-6-10

hal\jobs2009\2009023-15\cad\plt+dgn\2009023-15_cad_plt+dgn_20160137-sht-plan20.dgn
2/24/2010 2:13:25 PM

FILE NAME = *FILE*	USER NAME = _USER_	DESIGNED - RS / EF	REVISED - EF 02-24-2010
		DRAWN - JJ / EF	REVISED -
	PLOT SCALE = 50.0000 ' / IN.	CHECKED - RS	REVISED -
	PLOT DATE = 2/24/2010	DATE - 02-08-2010	REVISED -

STATE OF ILLINOIS
DEPARTMENT OF TRANSPORTATION

US 20 – WEST UNION ROAD TO IL 47
ROADWAY PLANS

SCALE: 50 | SHEET NO. 20 OF 23 SHEETS | STA. 593+50 TO STA. 622+00

F.A.U. RTE.	SECTION	COUNTY	TOTAL SHEETS	SHEET NO.
•	2009-089 I	••	46	28
••	McHENRY & KANE	CONTRACT NO. 60137		
•	525/345	ILLINOIS FED. AID PROJECT		