CONTRACT NO. 60I38

F.A. RTE.	SECTION	COUNTY	TOTAL SHEETS	SHEET NO.
53		COOK	314	284
STA. 385+00		TO STA. 400+00		
FED. ROAD DIST. NO.	ILLINOIS	FED. AID PROJECT		

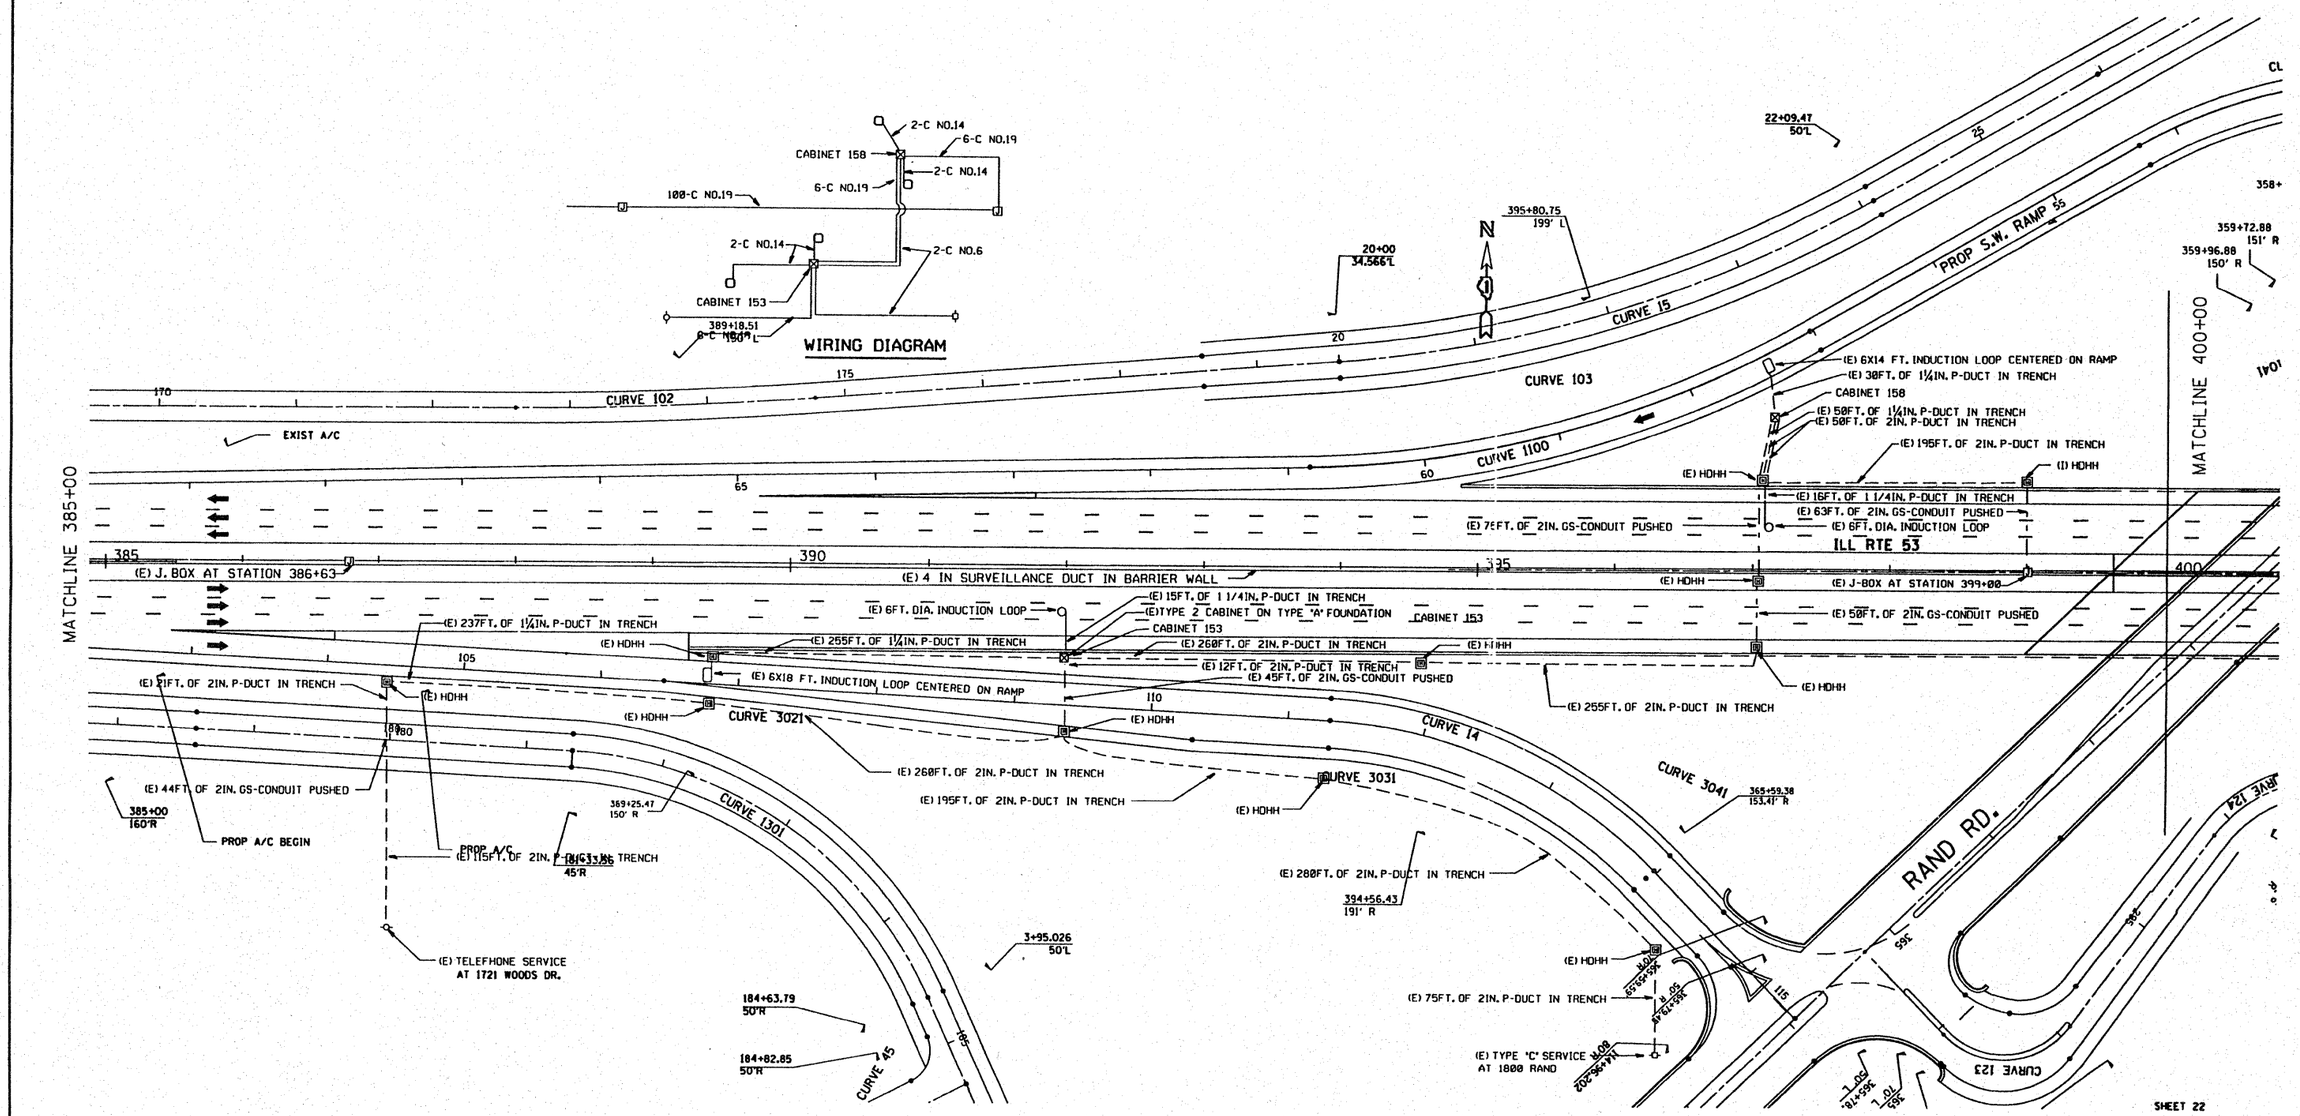

FOR INFORMATION ONLY

FOR INFORMATION ONLY

REVISIONS	
NAME	DATE

ILLINOIS DEPARTMENT OF TRANSPORTATION
TRAFFIC SYSTEMS CENTER

I-53

RAND RD.
INSTALLATION

SCALE: VERT. 50:1
HORIZ. 50:1

DATE 12/21/90

DRAWN BY DS

CHECKED BY

TRAFFIC SYSTEMS CENTER

V1-RAND