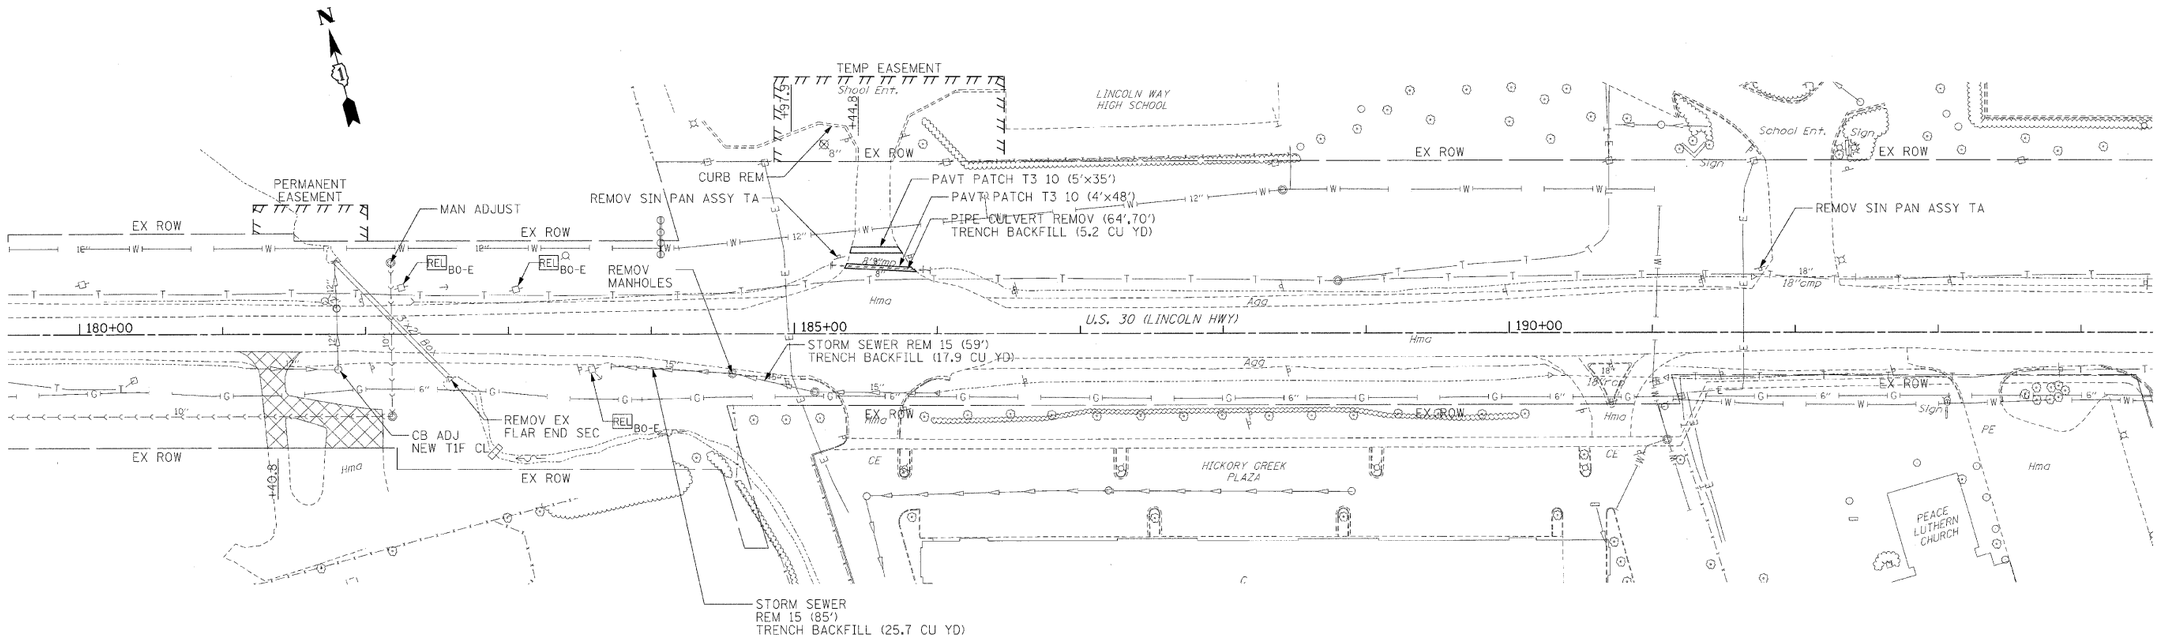

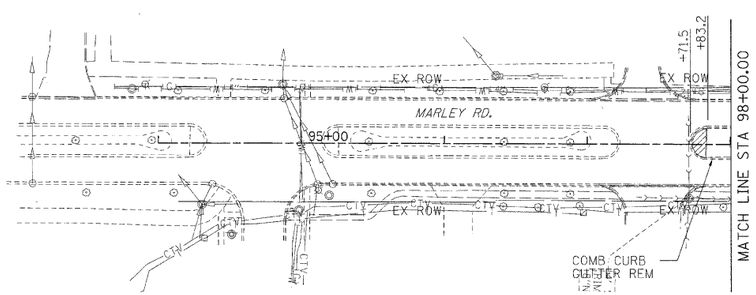

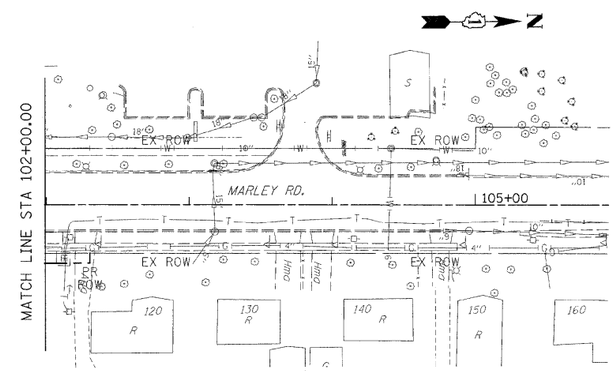

NOTE(S):

1. THE FOLLOWING ABBREVIATIONS HAVE BEEN USED FOR RELOCATION:
   BO-T - BY OTHERS - TELEPHONE
   BO-E - BY OTHERS - ELECTRIC
   BO-C - BY OTHERS - CABLE

REMOVAL LEGEND

- DRIVEWAY PAVEMENT REMOVAL
- SIDEWALK REMOVAL
- MEDIAN/MEDIAN SURFACE REMOVAL
- 10" TREE REMOVAL, DIAMETER

FILE NAME =	USER NAME =	DESIGNED -	REVISED -	STATE OF ILLINOIS DEPARTMENT OF TRANSPORTATION	REMOVAL PLANS	F.A.P. RTE.	SECTION	COUNTY	TOTAL SHEETS	SHEET NO.
		DRAWN -	REVISED -			353	13-1	WILL	67	15
	PLOT SCALE =	CHECKED -	REVISED -			CONTRACT NO. 60152				
	PLOT DATE =	DATE -	REVISED -		SCALE: 1:50 / SHEET NO. 2 OF 2 SHEETS / STA. 179+50 TO STA. 194+50	ILLINOIS FED. AID PROJECT				