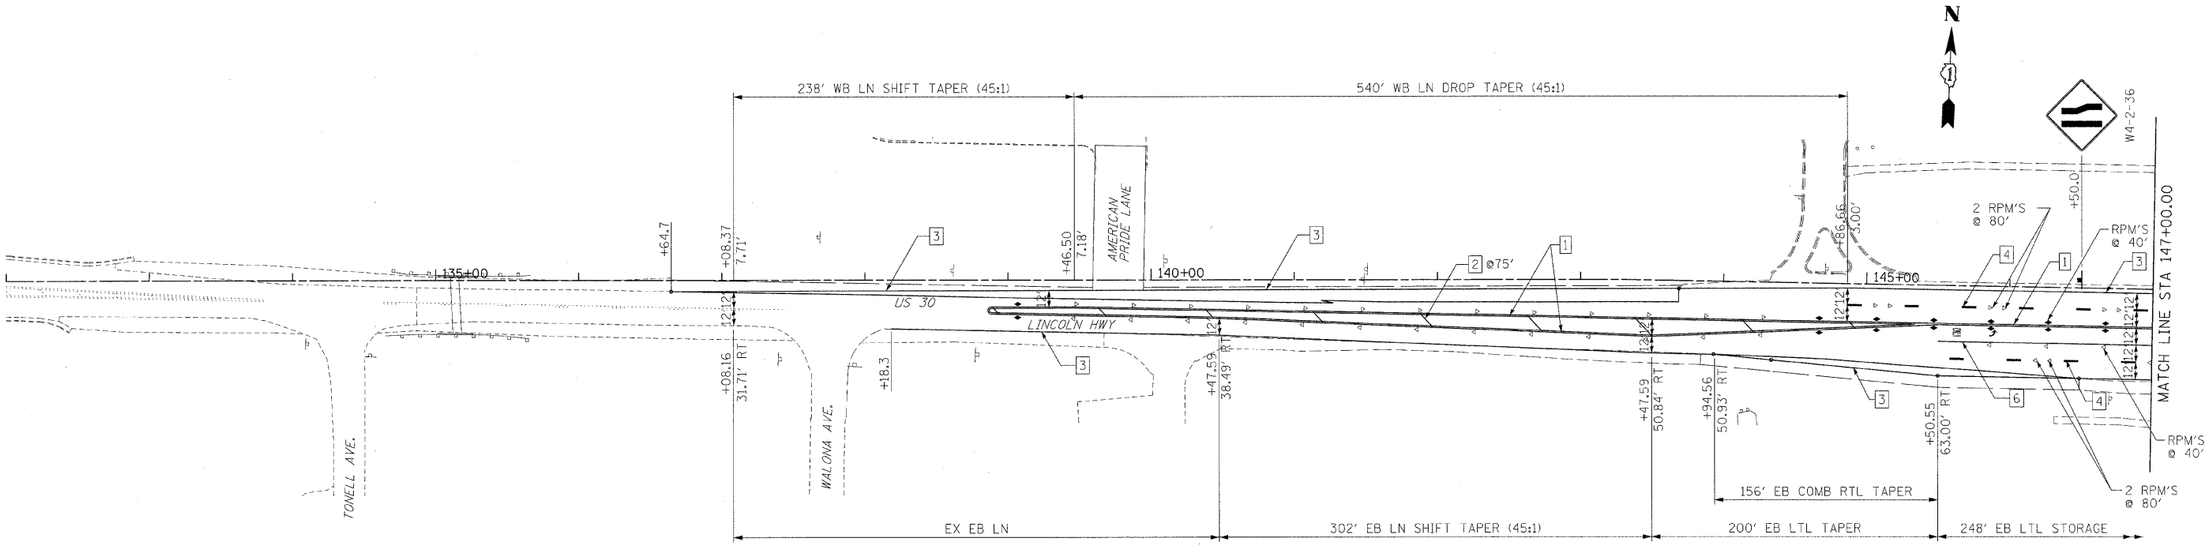

PAVEMENT MARKING LEGEND

- LETTERS AND SYMBOLS
- STOP LINE, 24" WHITE
- RAISED PAVEMENT MARKER (RPM), ONE-WAY CRYSTAL
- RAISED PAVEMENT MARKER (RPM), ONE-WAY AMBER
- RAISED PAVEMENT MARKER (RPM), TWO-WAY AMBER

PAVEMENT MARKING NOTES

1. THERMOPLASTIC PAVEMENT MARKINGS SHALL BE APPLIED ON HOT-MIX ASPHALT PAVEMENT.
2. PAVEMENT MARKINGS AND RAISED PAVEMENT MARKERS SHALL BE PER DISTRICT ONE PAVEMENT MARKING AND RAISED PAVEMENT MARKERS DETAIL.
3. TWO WEEKS PRIOR TO PLACING PERMANENT PAVEMENT MARKINGS CONTACT CORA MATHIS, IDOT'S AREA TRAFFIC FIELD ENGINEER AT (815) 485-6475.

PAVEMENT MARKING KEY

YELLOW
- 1 4" DOUBLE
- 2 12" DIAGONALS @ 45°

WHITE
- 3 4" SOLID
- 4 4"- 30' SKIP/10' DASH
- 5 24" STOP BAR
- 6 6" SOLID
- 7 12" SOLID @ 45°

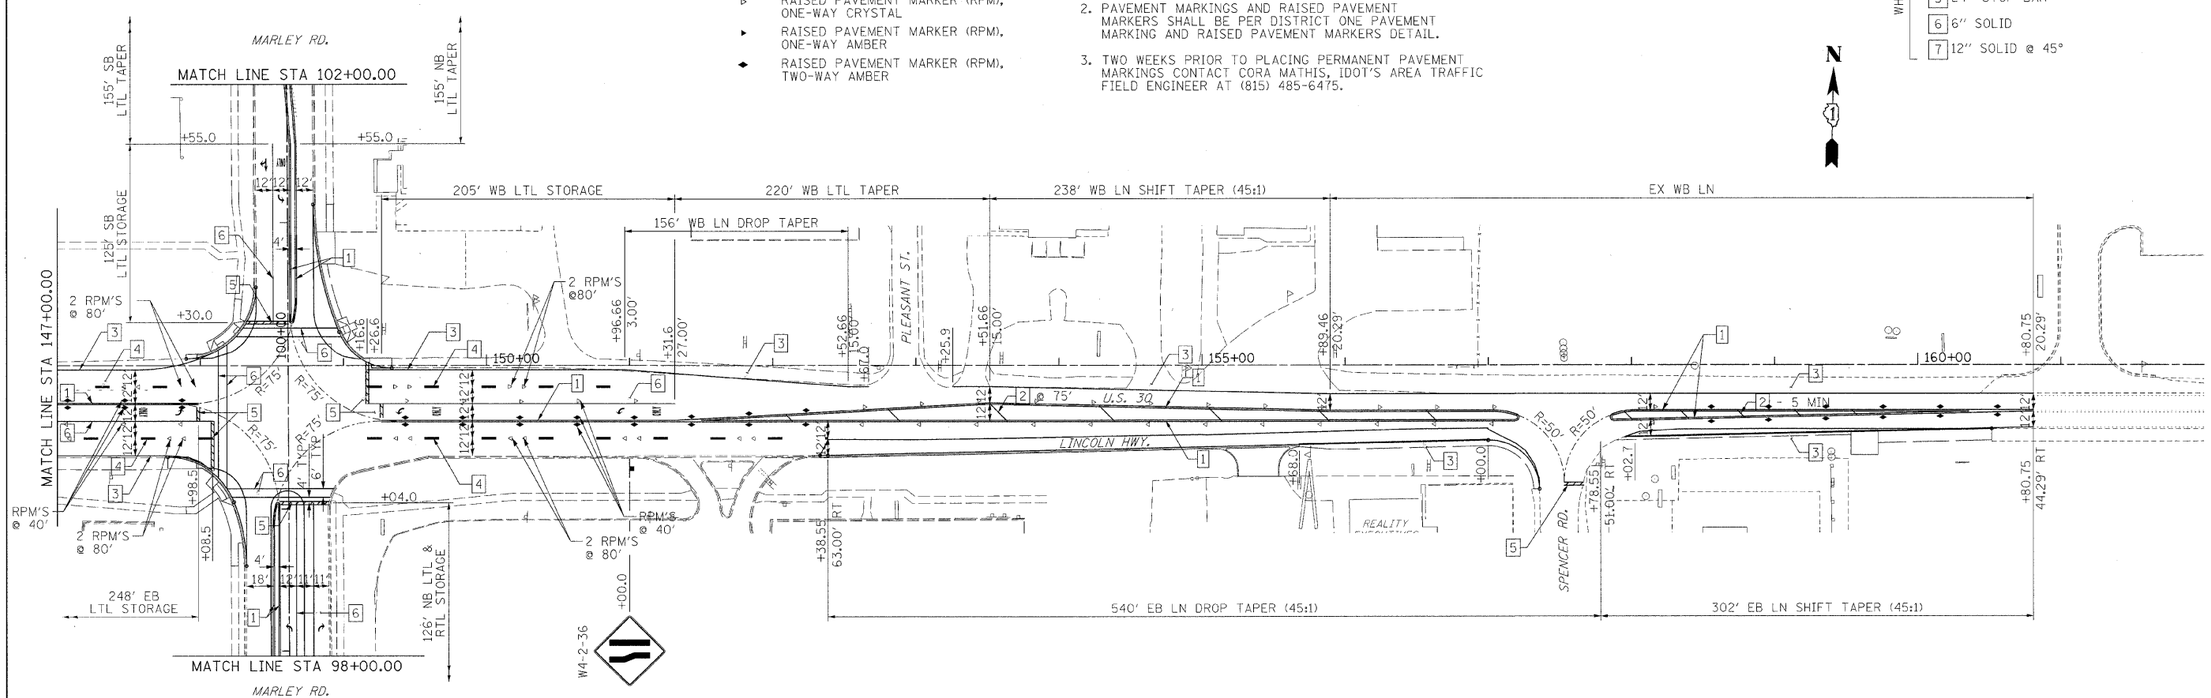

FILE NAME =	USER NAME =	DESIGNED -	REVISED -	STATE OF ILLINOIS DEPARTMENT OF TRANSPORTATION	PAVEMENT MARKING & SIGNING PLAN	F.A.P. RTE.	SECTION	COUNTY	TOTAL SHEETS	SHEET NO.
		DRAWN -	REVISED -			353	13-I	WILL	67	29
	PLOT SCALE =	CHECKED -	REVISED -					CONTRACT NO. 60I52		
	PLOT DATE =	DATE -	REVISED -		SCALE: 1:50 / SHEET NO. 1 OF 2 SHEETS / STA. 132+00 TO STA. 162+00			ILLINOIS FED. AID PROJECT		