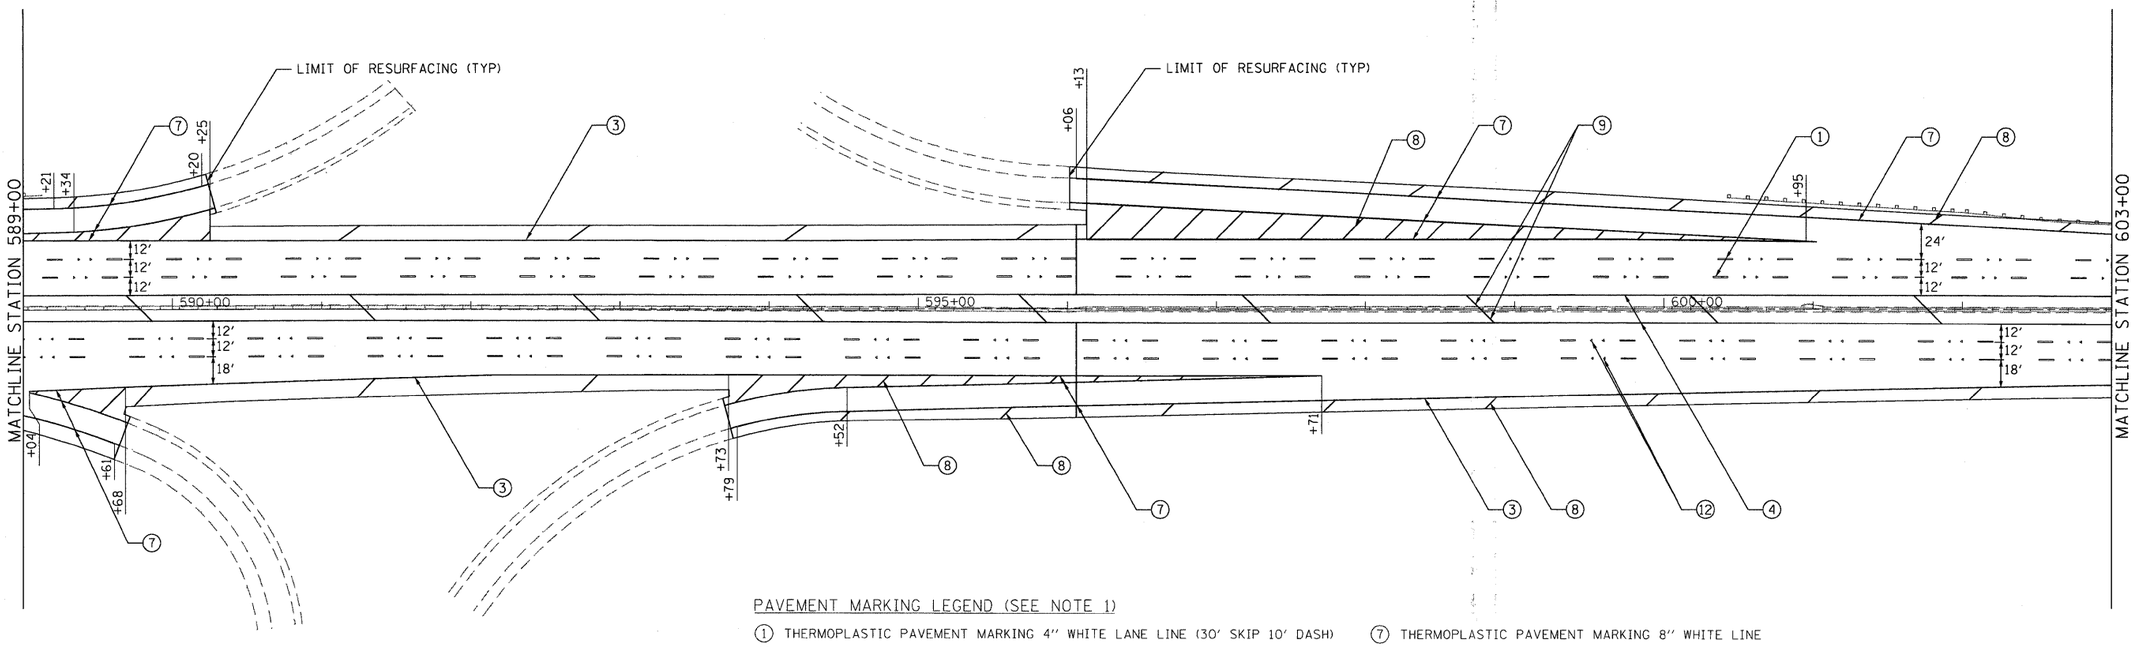

PAVEMENT MARKING LEGEND (SEE NOTE 1)

1. THERMOPLASTIC PAVEMENT MARKING 4" WHITE LANE LINE (30' SKIP 10' DASH)
2. THERMOPLASTIC PAVEMENT MARKING 6" WHITE DOTTED LINE (6' SKIP 2' DASH)
3. THERMOPLASTIC PAVEMENT MARKING 4" SOLID WHITE LINE
4. THERMOPLASTIC PAVEMENT MARKING 4" SOLID YELLOW LINE
5. THERMOPLASTIC PAVEMENT MARKING 4" DOUBLE YELLOW LINE 11" C-C
6. THERMOPLASTIC PAVEMENT MARKING 6" WHITE LINE
7. THERMOPLASTIC PAVEMENT MARKING 8" WHITE LINE
8. THERMOPLASTIC PAVEMENT MARKING 12" DIAGONAL WHITE LINE
9. THERMOPLASTIC PAVEMENT MARKING 12" DIAGONAL YELLOW LINE
10. THERMOPLASTIC PAVEMENT MARKING 24" WHITE STOP BAR
11. THERMOPLASTIC PAVEMENT MARKING LETTERS AND SYMBOLS (TYP)
12. RAISED REFLECTIVE PAVEMENT MARKER (SEE NOTE 2)

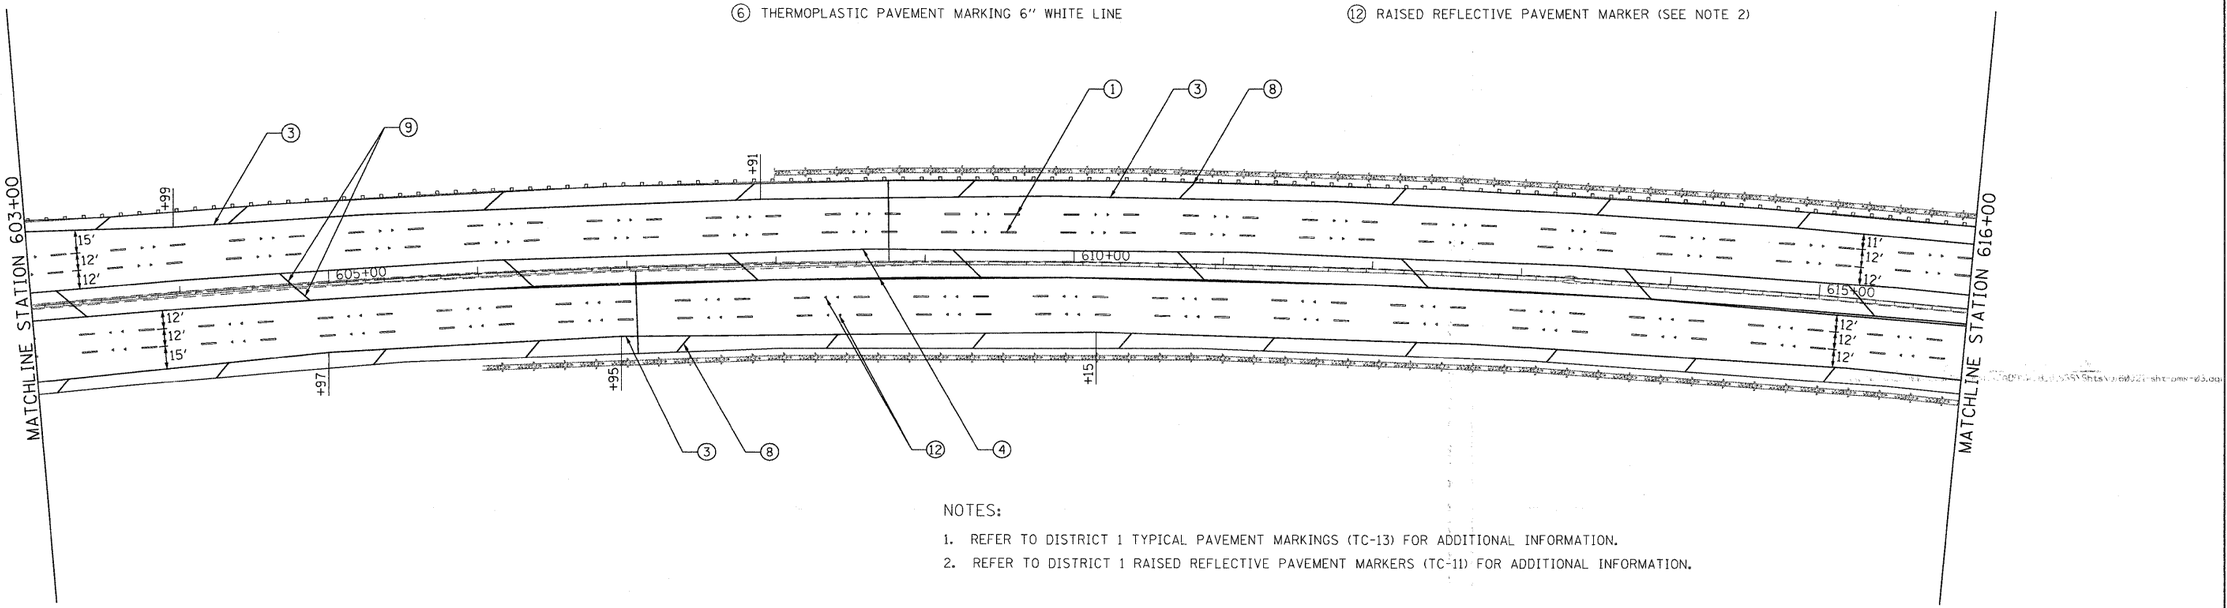

NOTES:

1. REFER TO DISTRICT 1 TYPICAL PAVEMENT MARKINGS (TC-13) FOR ADDITIONAL INFORMATION.
2. REFER TO DISTRICT 1 RAISED REFLECTIVE PAVEMENT MARKERS (TC-11) FOR ADDITIONAL INFORMATION.

PMK-02

FILE NAME = P:\2009\ME09086.VarVar PhII\CADD\WC8.IL83S\Shts\D1608J21-sht-pmk-02.dgn
PLOT SCALE = 50.0000 ' / IN.
USER NAME = Millennia Professional Services

200 22ND Street, Suite 216, Lombard, IL 60148
630.705.0110 voice, 630.839.2566 fax
www.mps-il.com
MILLENNIA PROFESSIONAL SERVICES

DESIGNED - CJD	REVISED -	
DRAWN - CJD	REVISED -	
CHECKED - RPD	REVISED -	
DATE - 2/23/2010	REVISED -	

STATE OF ILLINOIS
DEPARTMENT OF TRANSPORTATION

ILLINOIS ROUTE 83 (SOUTH)
ILLINOIS RTE 56 TO WASHINGTON ST

PAVEMENT MARKING PLAN

SCALE: 1"=100' | SHEET NO. OF SHEETS | STA. 589+00 TO STA. 616+00

F.A.P. RTE.	SECTION	COUNTY	TOTAL SHEETS	SHEET NO.
344	543 R-1-RS	DUPAGE	27	11
		CONTRACT NO. 60J21		
FED. ROAD DIST. NO. 1	ILLINOIS	FED. AID PROJECT		

P:\2009\ME09086.VarVar PhII\CADD\WC8.IL83S\Shts\D1608J21-sht-pmk-02.dgn