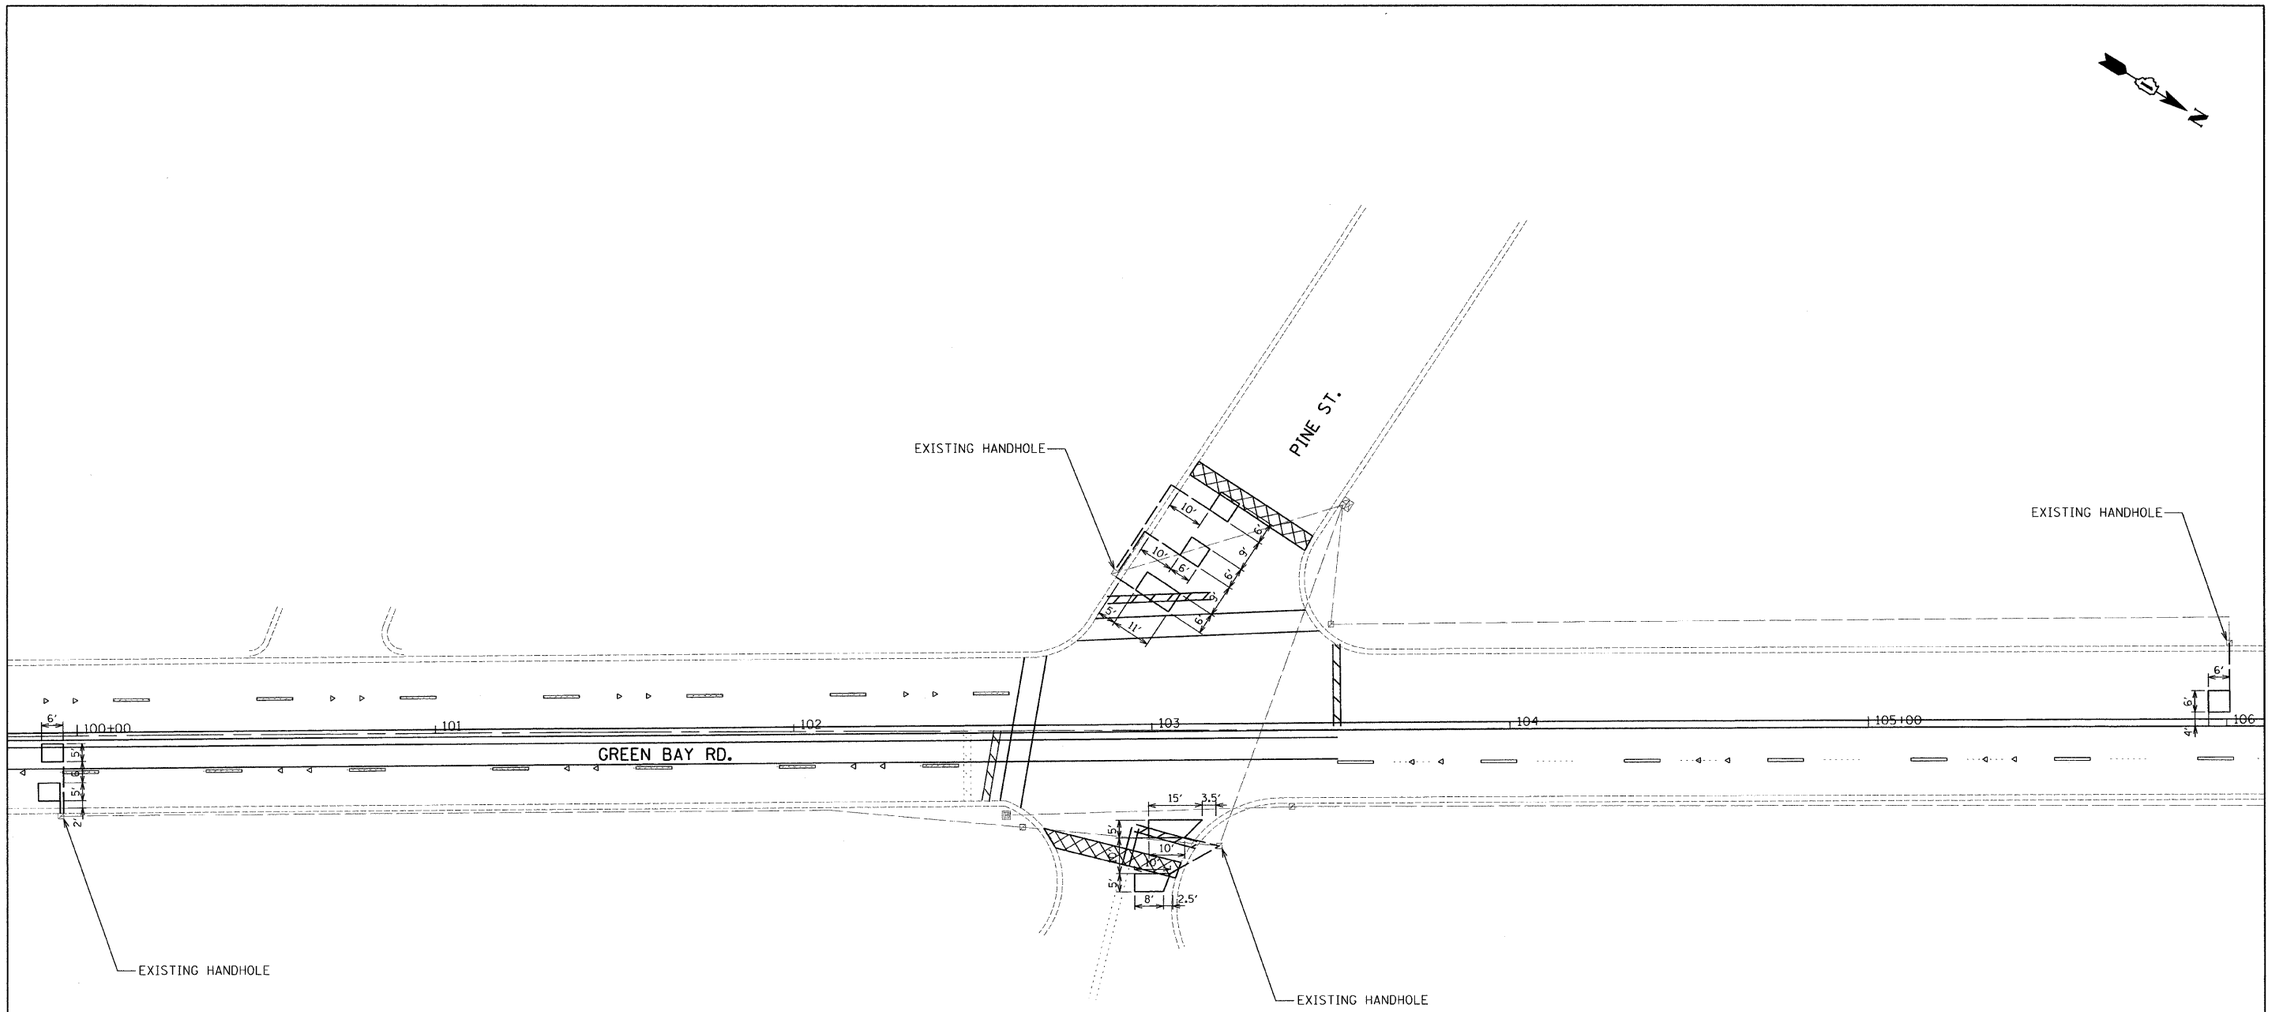

PAY ITEM	DESCRIPTION	UNIT	QUANTITY
88600600	DETECTOR LOOP REPLACEMENT	FOOT	345

NOTE:

THIS PLAN IS FOR THE PURPOSE OF REPLACING THE DETECTOR LOOPS ONLY. ALL OTHER INFORMATION SHOWN IS NOT RELATED AND WILL BE DISREGARDED.

h:\jobs2009\20093023-23\cad\site\dgn\00\D160J73-sht-TSPlan05.dgn 3-8-10 KE

FILE NAME =	USER NAME = _USER_	DESIGNED -	REVISED - ER 02-26-2010	STATE OF ILLINOIS DEPARTMENT OF TRANSPORTATION	GREEN BAY ROAD/GLENCOE ROAD – SCOTT AVENUE TO 16TH STREET DETECTOR LOOP REPLACEMENT PLANS	F.A.U. RTE.	SECTION	COUNTY	TOTAL SHEETS	SHEET NO.
		DRAWN - AR	REVISED -			2744	2009-120 RS	COOK	29	16
	PLOT SCALE = 20.0000 ' / IN.	CHECKED - RS	REVISED -					CONTRACT NO. 60J73		
	PLOT DATE = 2/26/2010	DATE - 01-29-2010	REVISED -		SCALE: 20 / SHEET NO. 5 OF 9 SHEETS / STA. TO STA.			ILLINOIS FED. AID PROJECT		