*REF-plan05

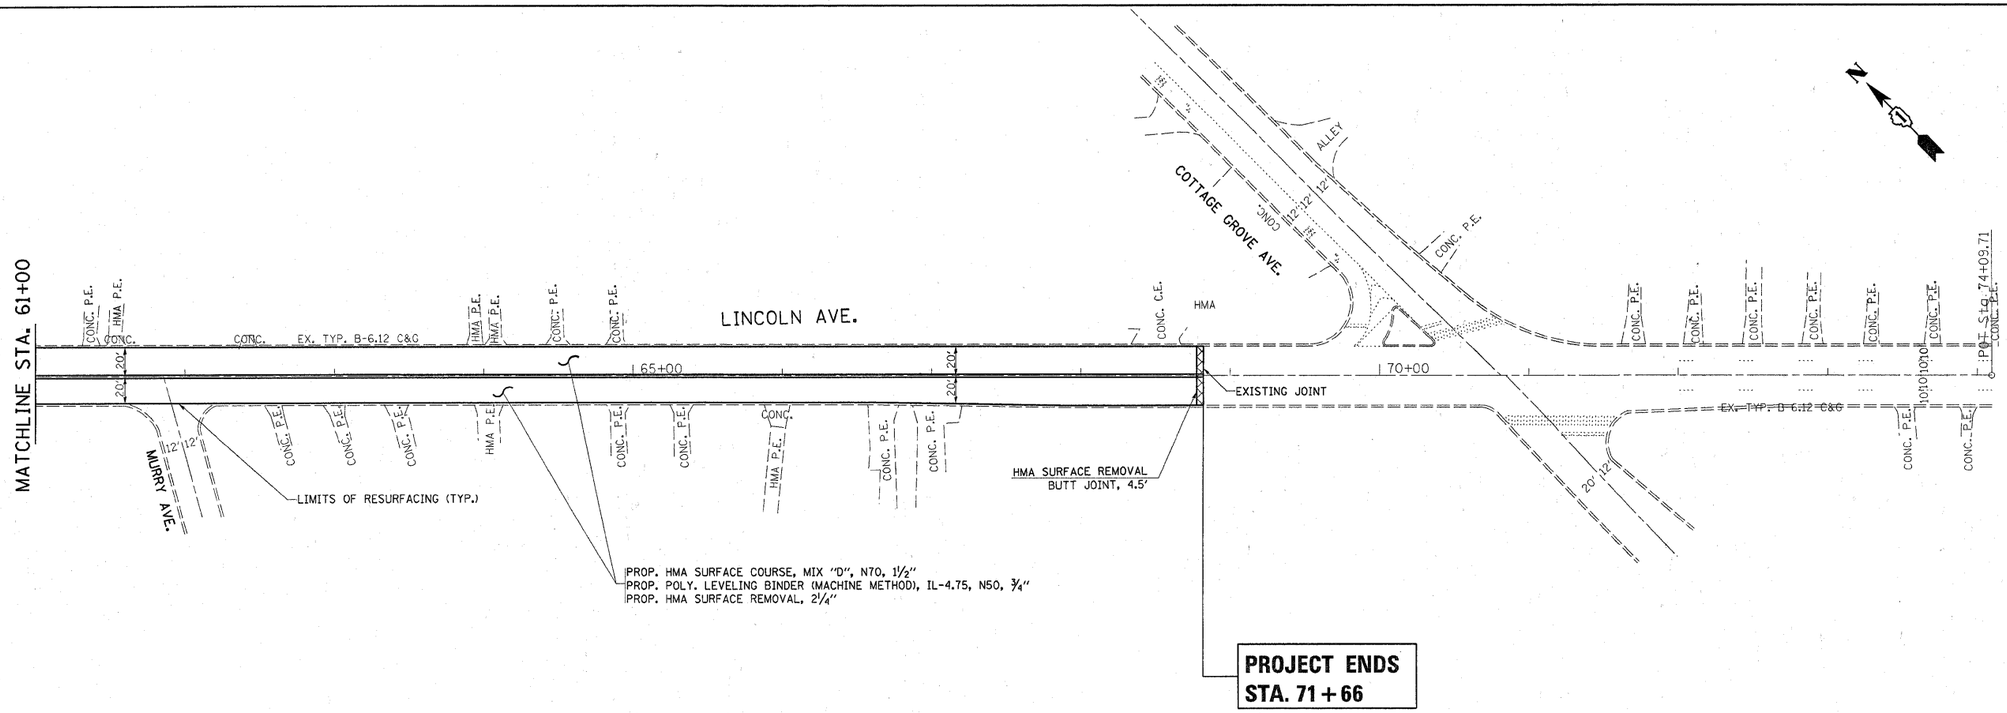

Rev. Sheet 4/8/10

FILE NAME = c:\pw_work\pwidot\hamdanah\d0176891\D126810-sht-plan.dgn	USER NAME = hamdanah	DESIGNED -	REVISED -
		DRAWN -	REVISED -
	PLOT SCALE = 50.0000 ' / IN.	CHECKED -	REVISED -
	PLOT DATE = 2/18/2010	DATE -	REVISED -

STATE OF ILLINOIS
DEPARTMENT OF TRANSPORTATION

ROADWAY AND PAVEMENT MARKING PLAN
LINCOLN AVE. (138th ST. TO COTTAGE GROVE AVE.)

SCALE: 1"=50' | SHEET NO. 3 OF 3 SHEETS | STA. 61+00 TO STA. 71+66

F.A.U. RTE.	SECTION	COUNTY	TOTAL SHEETS	SHEET NO.
3593	2009-124 RS	COOK	19	7
		CONTRACT NO. 60J78		
	ILLINOIS FED. AID PROJECT			