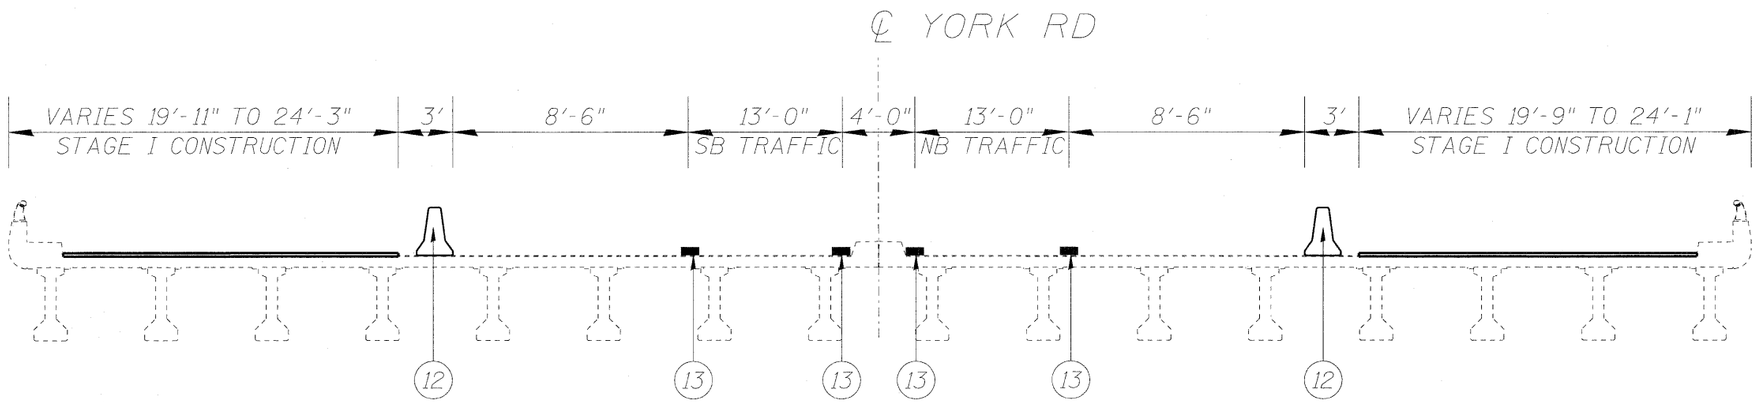

STAGE I

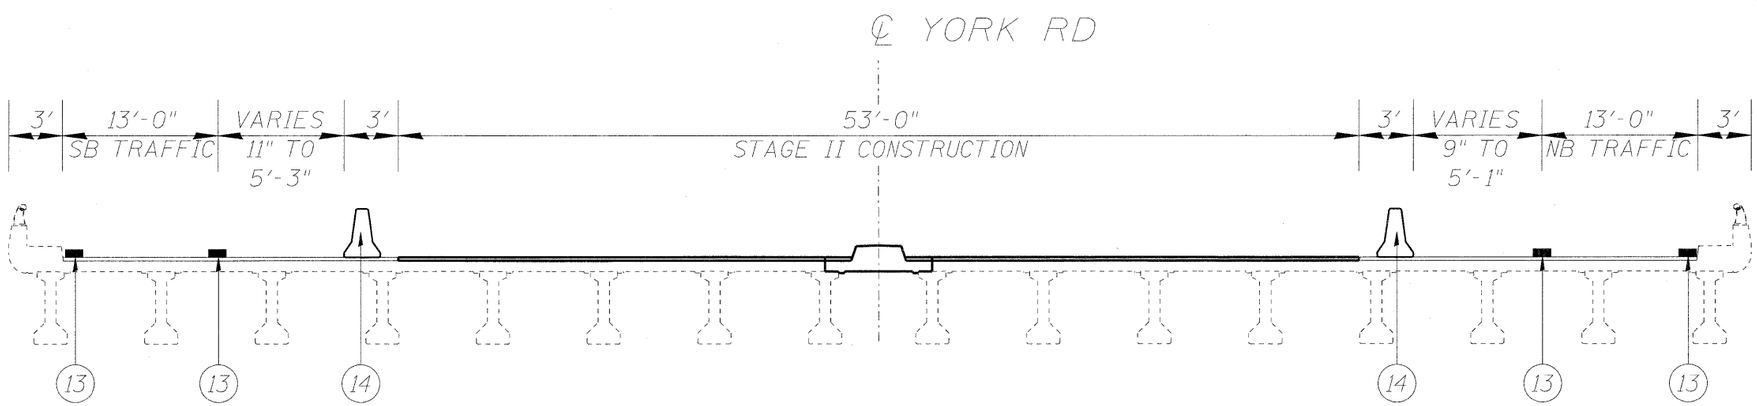

STAGE II

(12) TEMPORARY CONCRETE BARRIER

(13) WET REFLECTIVE TEMPORARY TAPE, TYPE III, 4"

(14) RELOCATE TEMPORARY CONCRETE BARRIER

LOYCO, INC.
CONSULTING ENGINEERS
1560 WALL ST, SUITE 222
NAPERVILLE, ILLINOIS 60563 PH: (630) 577-9100

DESIGNED - MJY		
DRAWN - SLV	REVISED -	
CHECKED - MJY, DC	REVISED -	
DATE - 01/29/2010	REVISED -	

STATE OF ILLINOIS
DEPARTMENT OF TRANSPORTATION

STAGING TYPICAL SECTIONS
YORK ROAD AT IL ROUTE 38 (1.5 MI EAST OF IL ROUTE 83)

SCALE: NONE | SHEET NO. 6 OF 31 SHEETS | STA. 53+35 TO STA. 61+67

F.A.U. RTE.	SECTION	COUNTY	TOTAL SHEETS	SHEET NO.
2678	163 HB-1-1	DUPAGE	31	6
	D-91-275-10	CONTRACT NO. 60J85		
FED. ROAD DIST. NO.	ILLINOIS	FED. AID PROJECT		