LEGEND

- WORK AREA
- IMPACT ATTENUATORS, TEMPORARY (NON-REDIRECTIVE), TEST LEVEL 3
- TEMPORARY CONCRETE BARRIER
- DRUM WITH STEADY BURN MONODIRECTIONAL LIGHT OR VERTICAL PANEL W/O MONODIRECTIONAL LIGHT
- SIGN ON PORTABLE OR PERMANENT SUPPORT
- ARROW BOARD

LEGEND

① WET REFLECTIVE TEMPORARY TAPE, TYPE III, 4" (WHITE)

② WET REFLECTIVE TEMPORARY TAPE, TYPE III, 4" (YELLOW)

③ WET REFLECTIVE TEMPORARY TAPE, TYPE III, 5" (WHITE) 10' DASH-30' SKIP

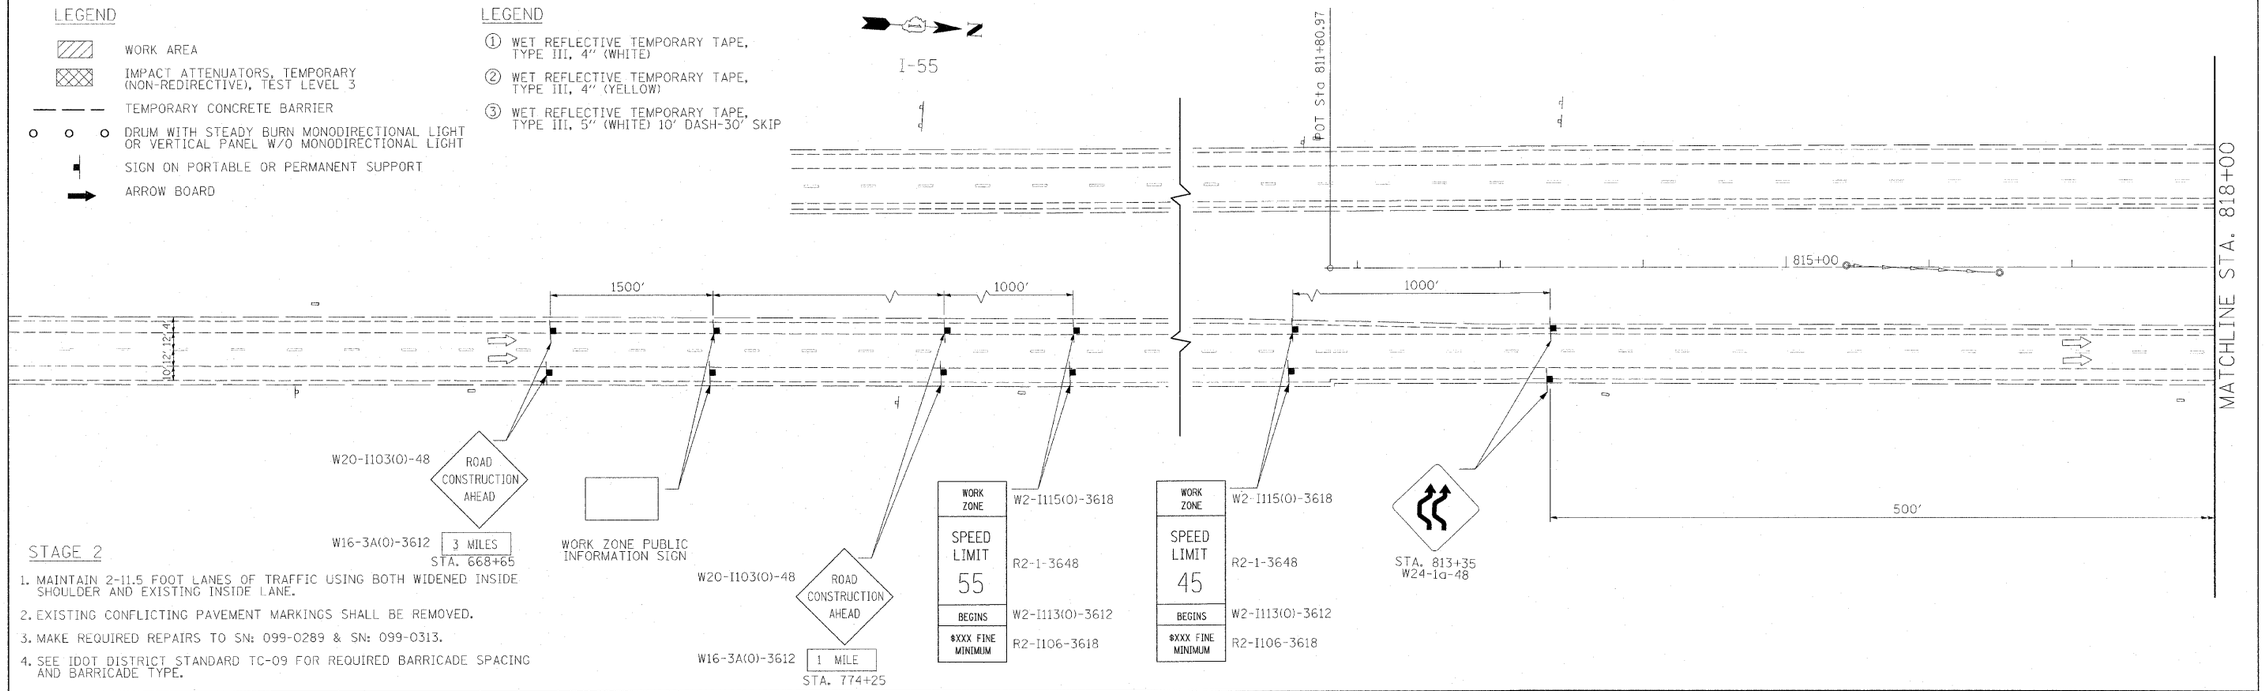

STAGE 2

1. MAINTAIN 2-11.5 FOOT LANES OF TRAFFIC USING BOTH WIDENED INSIDE SHOULDER AND EXISTING INSIDE LANE.
2. EXISTING CONFLICTING PAVEMENT MARKINGS SHALL BE REMOVED.
3. MAKE REQUIRED REPAIRS TO SN: 099-0289 & SN: 099-0313.
4. SEE IDOT DISTRICT STANDARD TC-09 FOR REQUIRED BARRICADE SPACING AND BARRICADE TYPE.

STAGE 2B

1. REPLACE RUMBLE STRIP ON OUTSIDE SHOULDER FROM STA. 817+35 TO STA. 827+51, AND INSIDE SHOULDER FROM STA. 823+35 TO STA. 827+51.
2. REFER TO IDOT STANDARDS 701400-03 & 701401-05 FOR NIGHT TIME ONLY LANE CLOSURES.

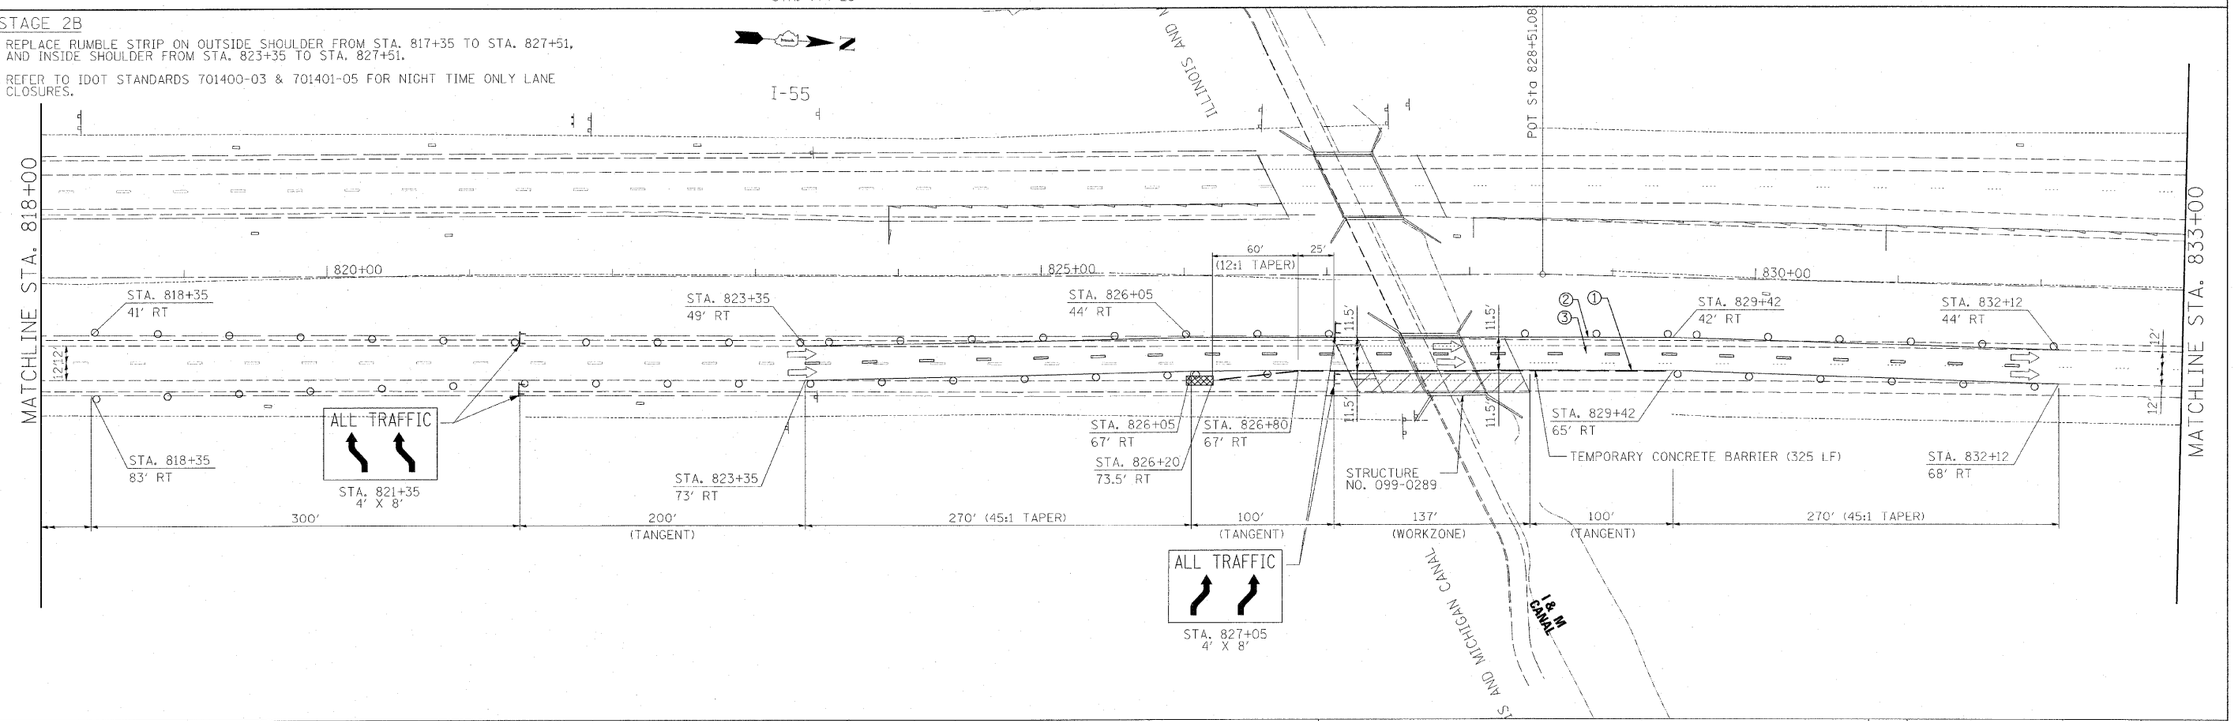

FILE NAME = G:\ENG\06-5329-82 01\Various Structure\CAD\MOT_PLANS\Sht\sht-stage 2.dgn

Wight

USER NAME = $USER$	DESIGNED - KAC	REVISED -
	DRAWN - TMF	REVISED -
PLOT SCALE = $SCALE$	CHECKED - KAC	REVISED -
PLOT DATE = 3/11/2010	DATE - 02/24/2010	REVISED -

STATE OF ILLINOIS
DEPARTMENT OF TRANSPORTATION

INTERSTATE 55 STAGE 2 MAINTENANCE OF TRAFFIC
STRUCTURE NO. 099-0289 & 099-0313

SCALE: 1" = 50' | SHEET NO. __ OF ___ SHEETS | STA. 811+00 TO STA. 833+00

F.A.I. RTE.	SECTION	COUNTY	TOTAL SHEETS	SHEET NO.
55	99 (1 & 2) RS12	WILL	110	14
		CONTRACT NO. 60K04		
		ILLINOIS FED. AID PROJECT		