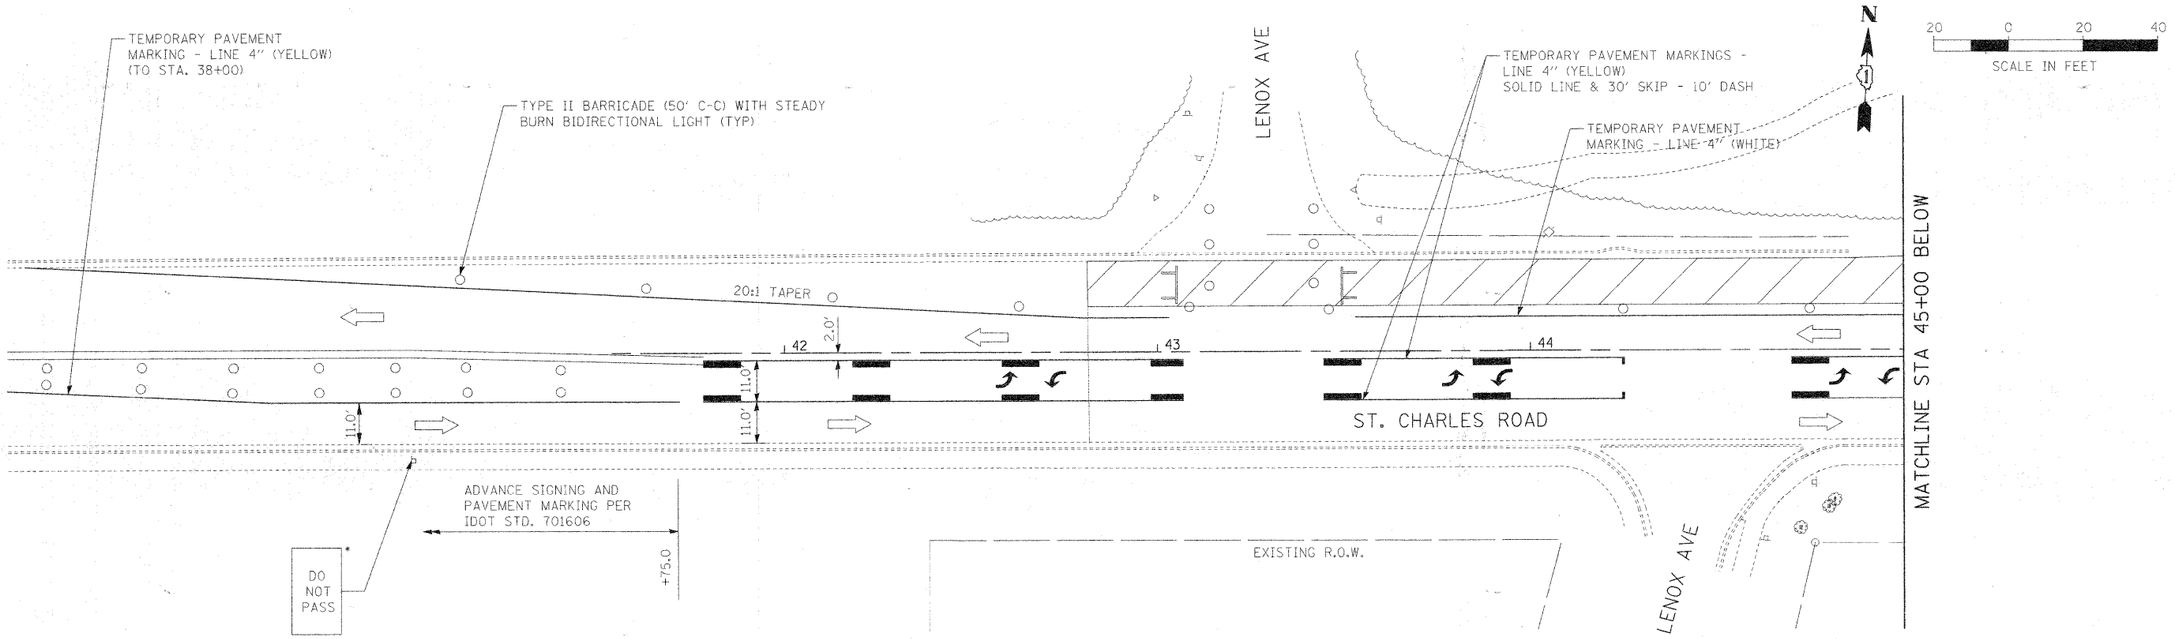

PLAN
SURVEYED
PLOTTED
NOTE BOOK
NO.
ALIGNMENT CHECKED
PT. OF BEG. CHECKED
ADD'L FILE NAME
BY
DATE

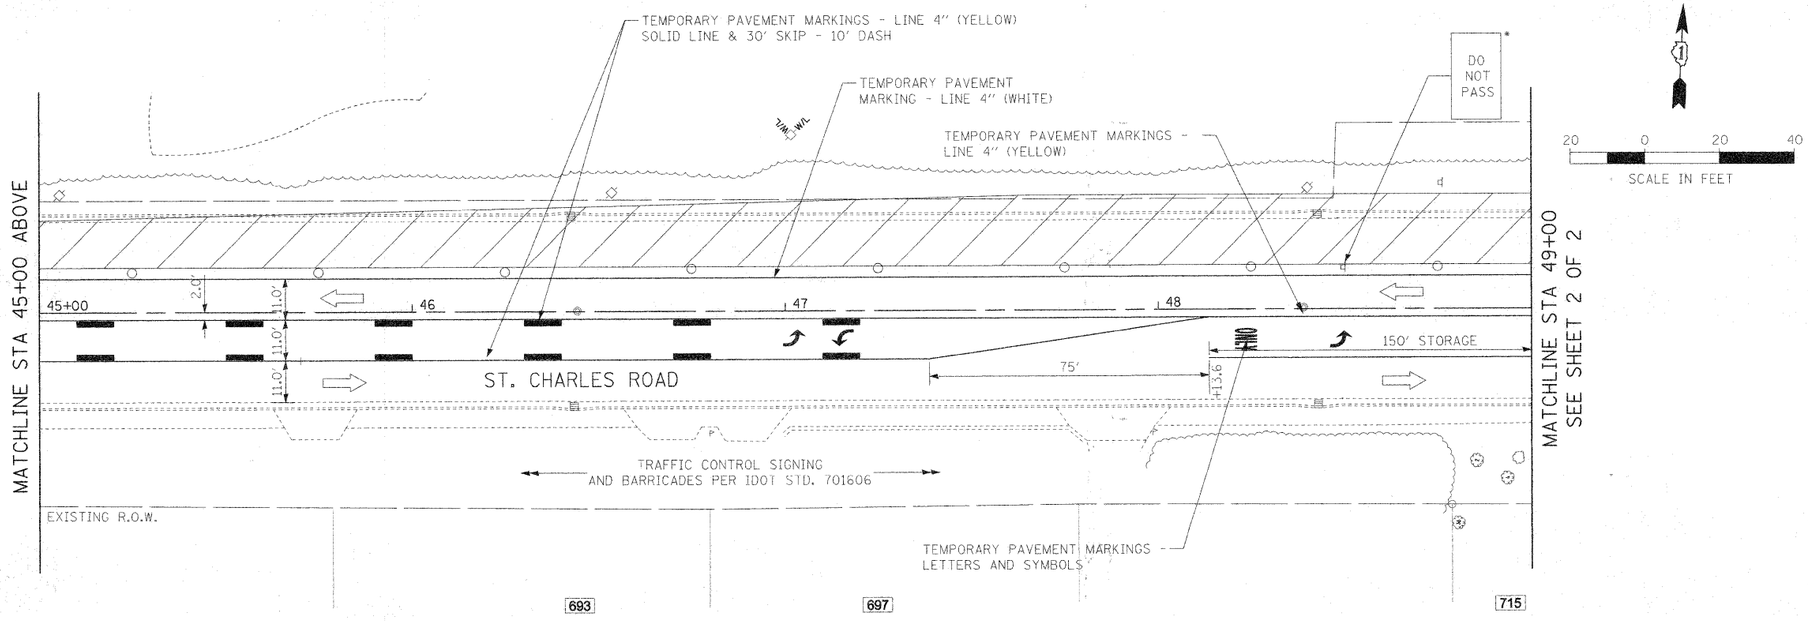

PROFILE
SURVEYED
PLOTTED
NOTE BOOK
NO.
GRADES CHECKED
B.M. NOTED
STRUCTURE NOTATIONS CHKD
BY
DATE

NOTE

* SHALL BE REPEATED EVERY 1/4 MILE.

FILE NAME = $FILE$	USER NAME = $USER$	DESIGNED - MAP	REVISED -
		DRAWN - TMC	REVISED -
	PLOT SCALE = $SCALE$	CHECKED - MAP	REVISED -
	PLOT DATE = $DATE$	DATE - 12/01/2009	REVISED -

STATE OF ILLINOIS
DEPARTMENT OF TRANSPORTATION

ST. CHARLES ROAD MAINTENANCE OF TRAFFIC – STAGE 1

SCALE: 1"=20' | SHEET NO. 1 OF 2 SHEETS | STA. 42+50.00 TO STA. 49+00.00

F.A.U RTE.	SECTION	COUNTY	TOTAL SHEETS	SHEET NO.
~~315~~ 1315	05-00068-00-FP	DUPAGE	141	26
	RIFORD ROAD RECONSTRUCTION	CONTRACT NO. 63092		
FED. ROAD DIST. NO. 1	ILLINOIS	FED. AID PROJECT		