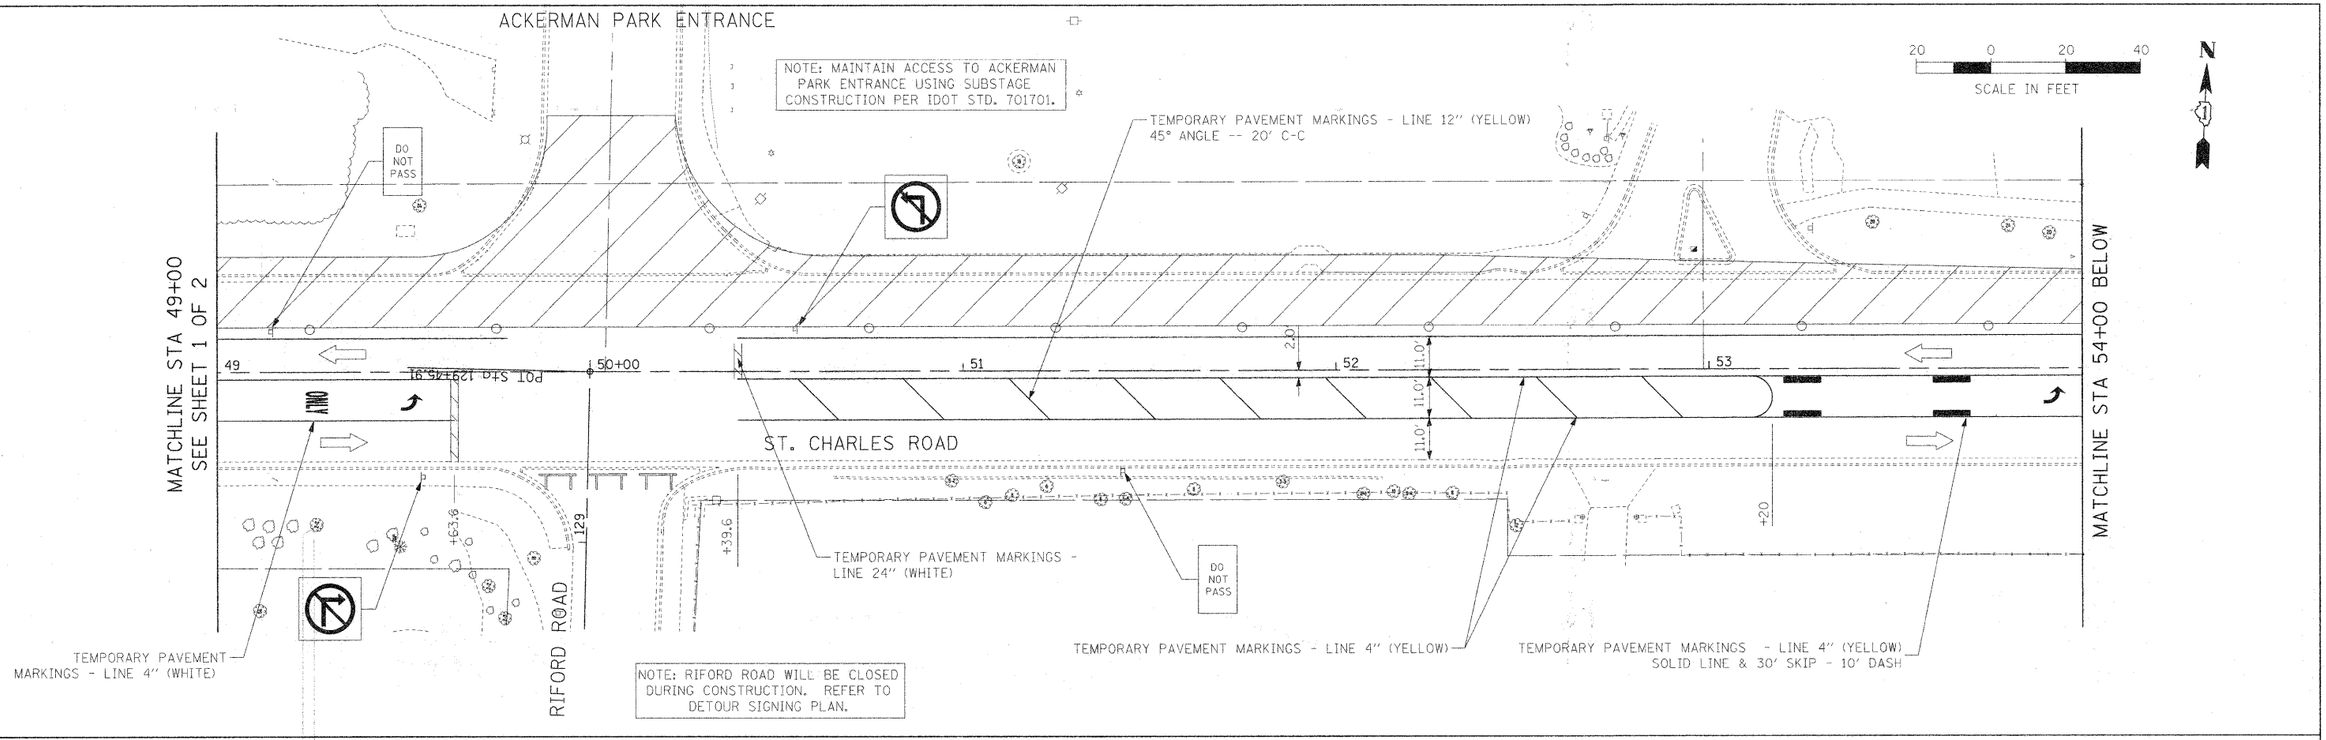

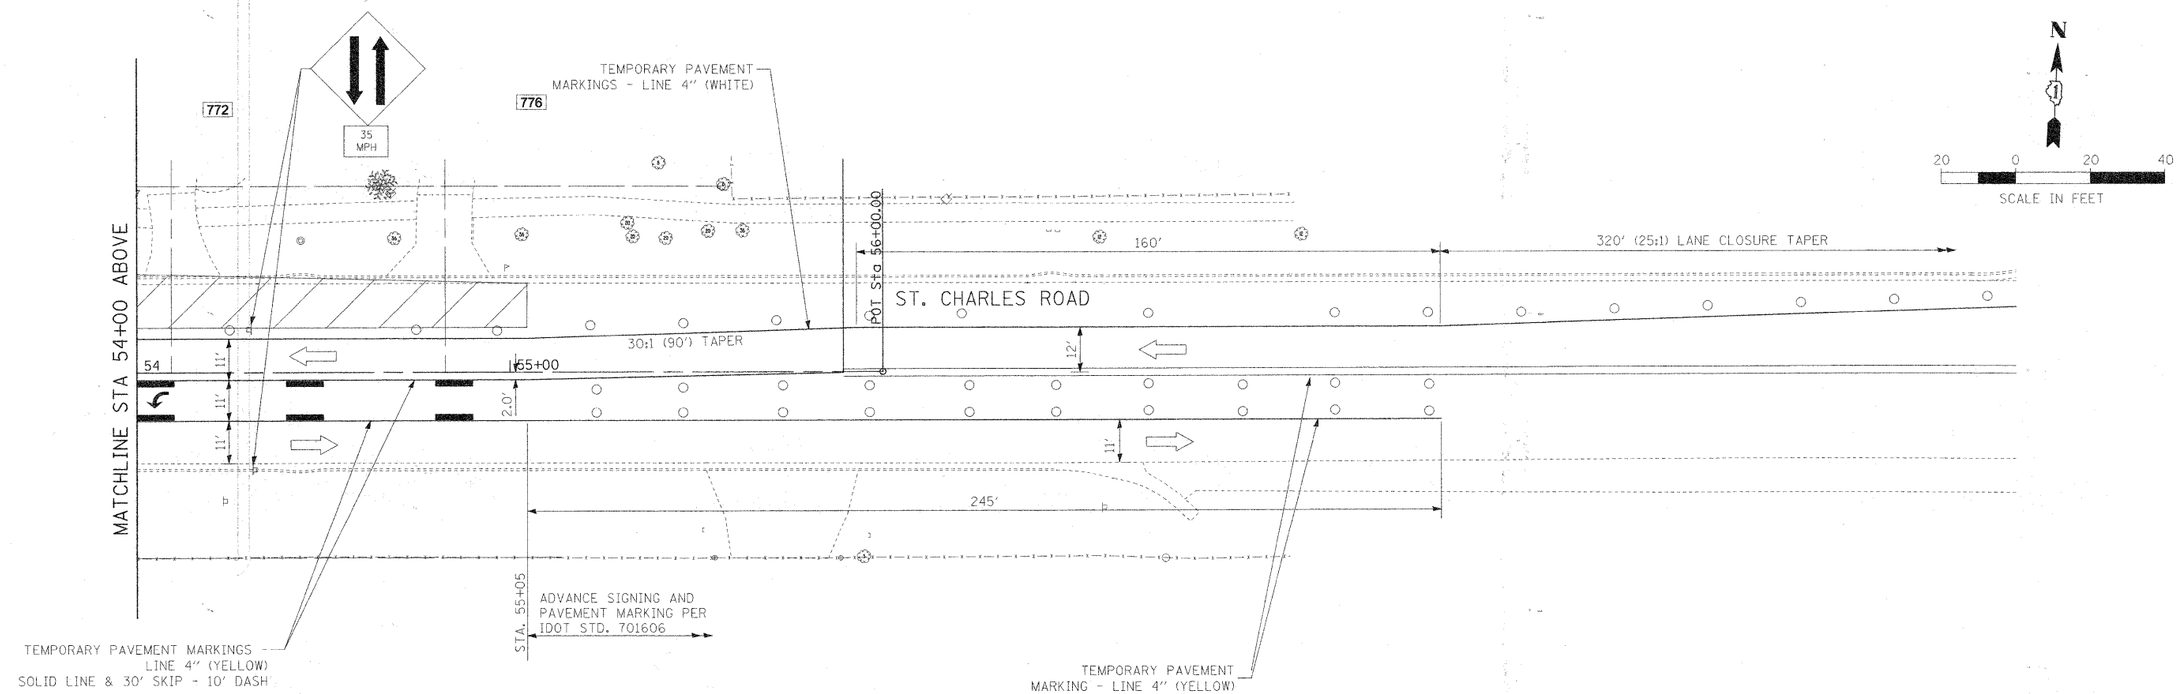

FILE NAME = $FILE$	USER NAME = $USER$	DESIGNED - MAP	REVISED -	**STATE OF ILLINOIS DEPARTMENT OF TRANSPORTATION**	**ST. CHARLES ROAD MAINTENANCE OF TRAFFIC – STAGE 1**	F.A.U RTE. 2235	SECTION	COUNTY	TOTAL SHEETS	SHEET NO.
		DRAWN - TMC	REVISED -				05-00068-00-FP	DUPAGE	141	27
	PLOT SCALE = $SCALE$	CHECKED - MAP	REVISED -				RIFORD ROAD RECONSTRUCTION	CONTRACT NO. 63092		
	PLOT DATE = $DATE$	DATE - 12/01/2009	REVISED -		SCALE: 1"=20' SHEET NO. 2 OF 2 SHEETS STA. 49+00.00 TO STA. 55+55.00	FED. ROAD DIST. NO. 1	ILLINOIS	FED. AID PROJECT		