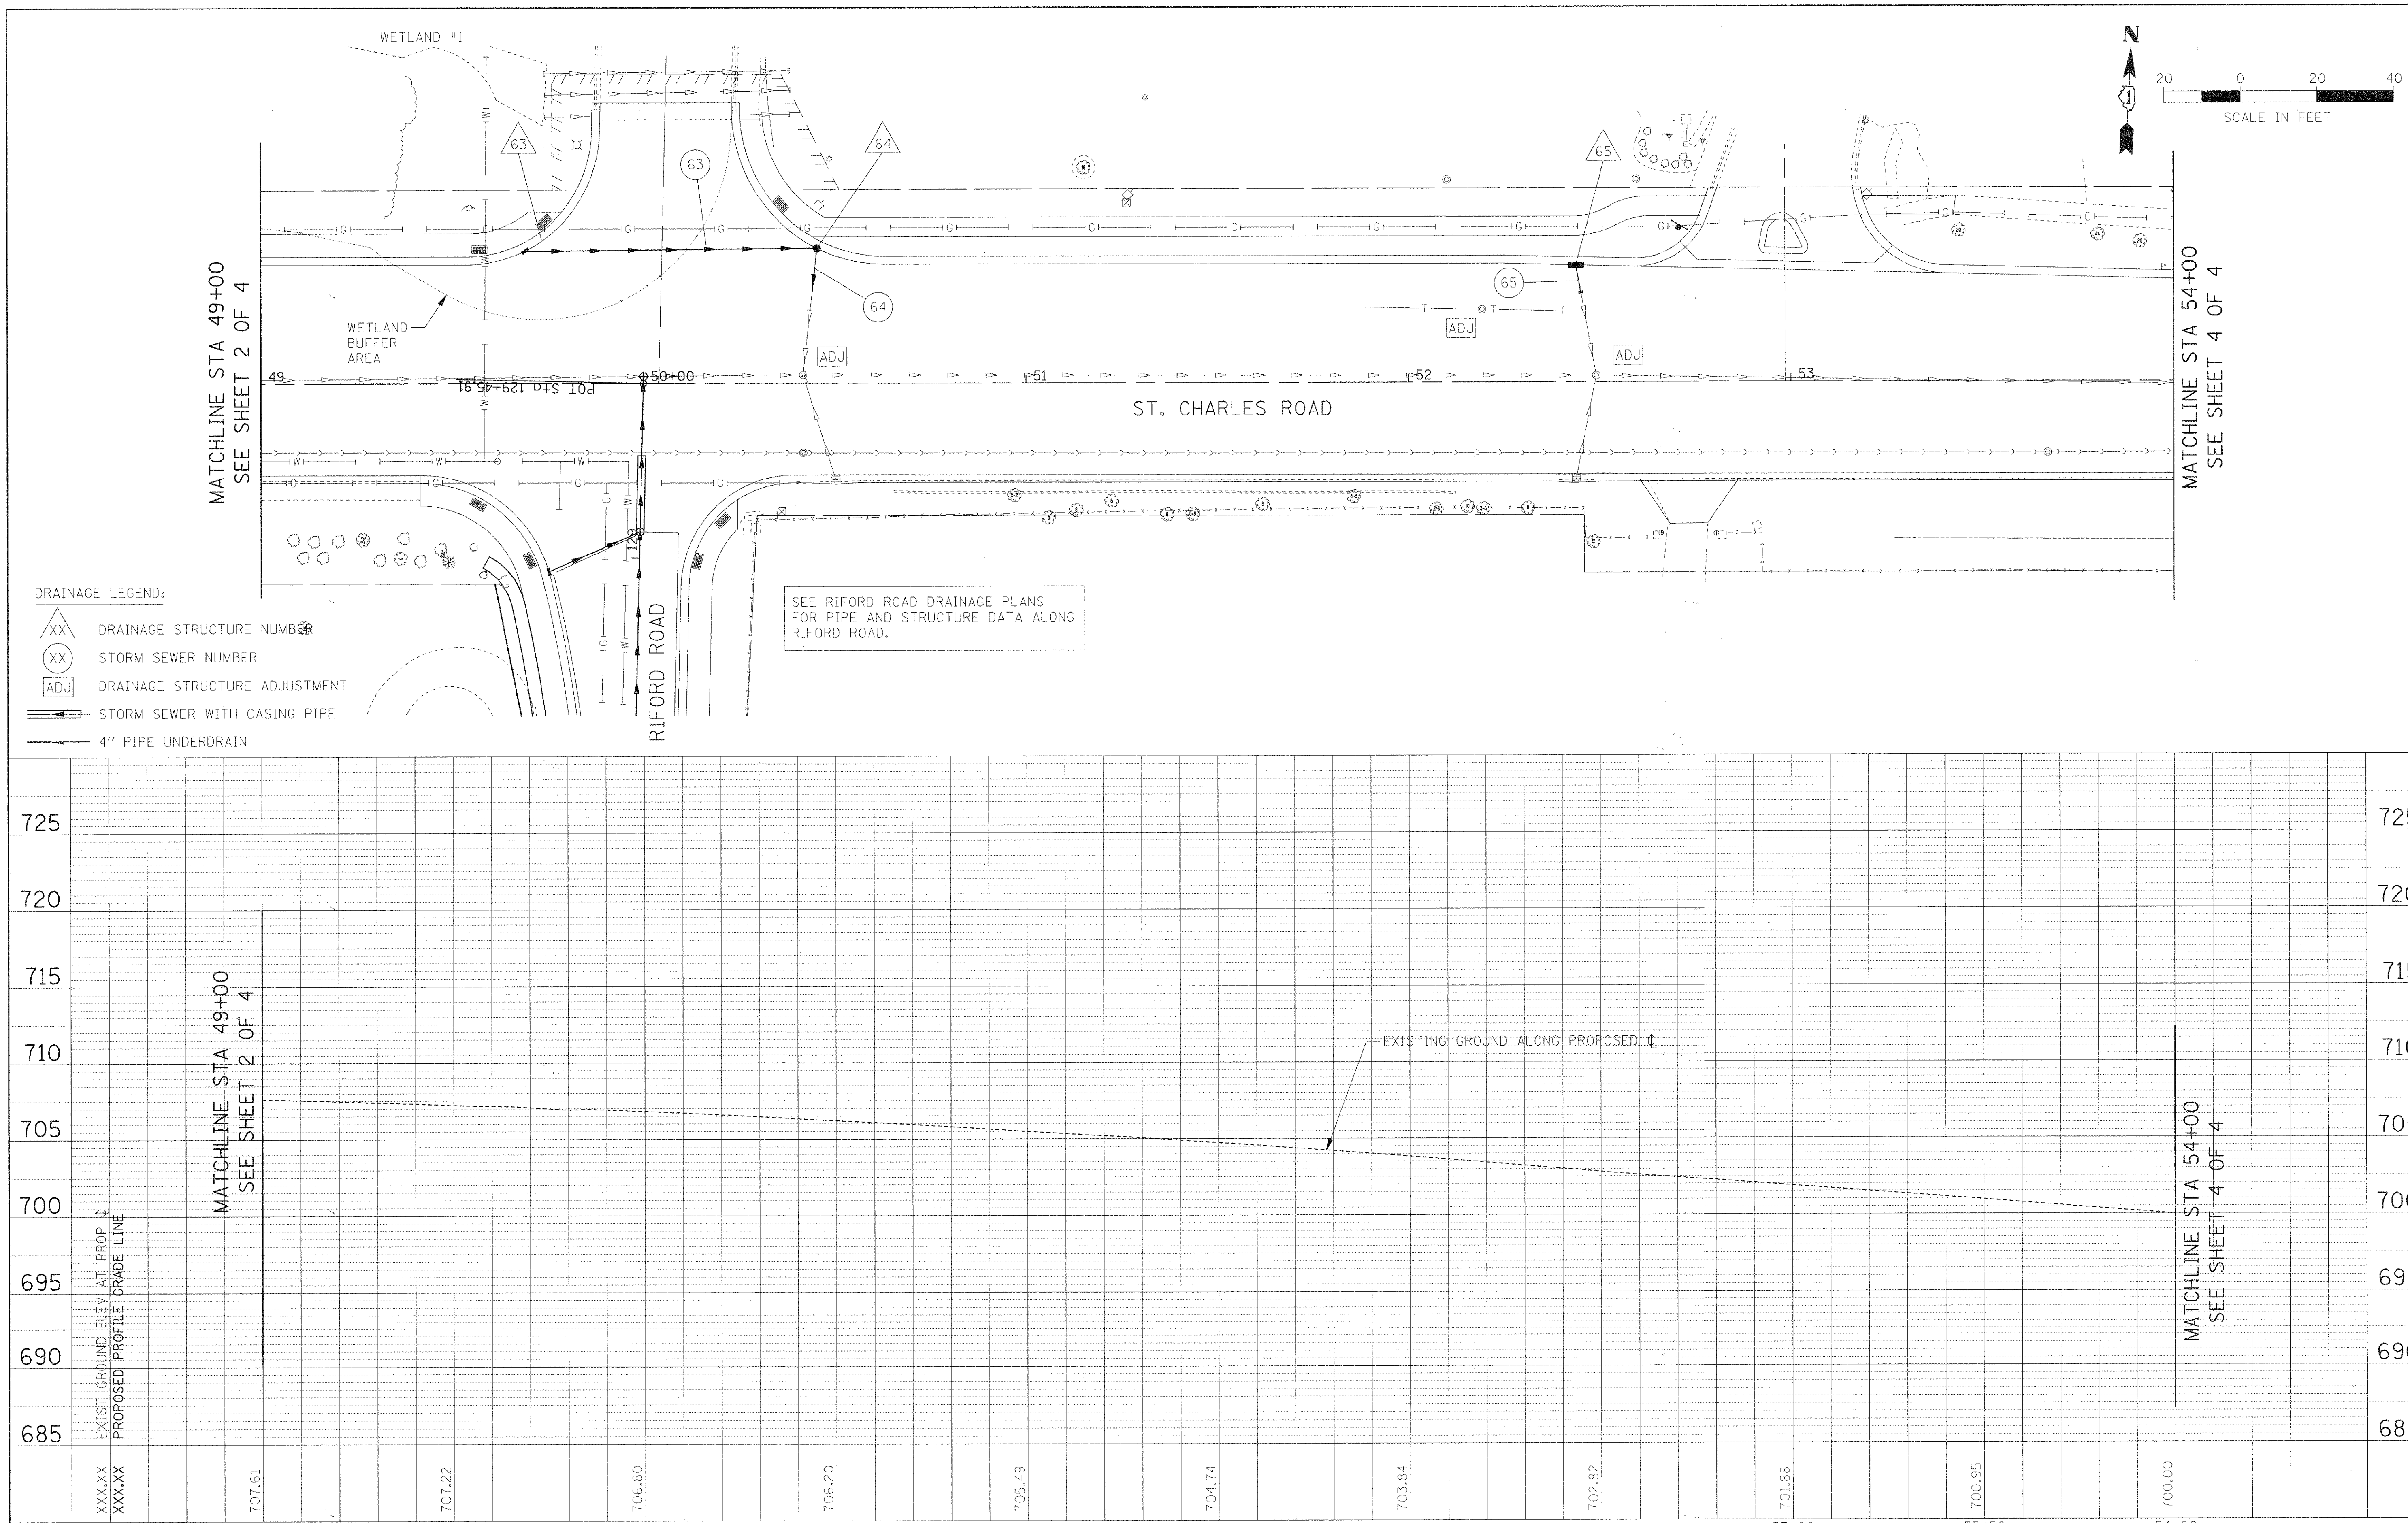

PLAN — SURVEYED, PLOTTED, ALIGNMENT CHECKED, RT. OF WAY CHECKED, CADD FILE NAME; NOTE BOOK, NO.; BY; DATE

PROFILE — SURVEYED, PLOTTED, GRADES CHECKED, B.M. NOTED, STRUCTURE NOTAT'NS CH'KD; NOTE BOOK, NO.; BY; DATE

FILE NAME = $FILEL$	USER NAME = $USER$	DESIGNED - AJB	REVISED -
		DRAWN - MAP	REVISED -
	PLOT SCALE = $SCALE$	CHECKED - DEB	REVISED -
	PLOT DATE = $DATE$	DATE - 12/01/2009	REVISED -

STATE OF ILLINOIS
DEPARTMENT OF TRANSPORTATION

ST. CHARLES ROAD DRAINAGE PLAN AND PROFILE

SCALE: 1"=20' | SHEET NO. 3 OF 4 SHEETS | STA. 49+00.00 TO STA. 54+00.00

F.A.U RTE.	SECTION	COUNTY	TOTAL SHEETS	SHEET NO.
2395	05-00068-00-FP	DUPAGE	141	57
RIFORD ROAD RECONSTRUCTION		CONTRACT NO. 63092		
FED. ROAD DIST. NO. 1	ILLINOIS	FED. AID PROJECT		